APPROVAL

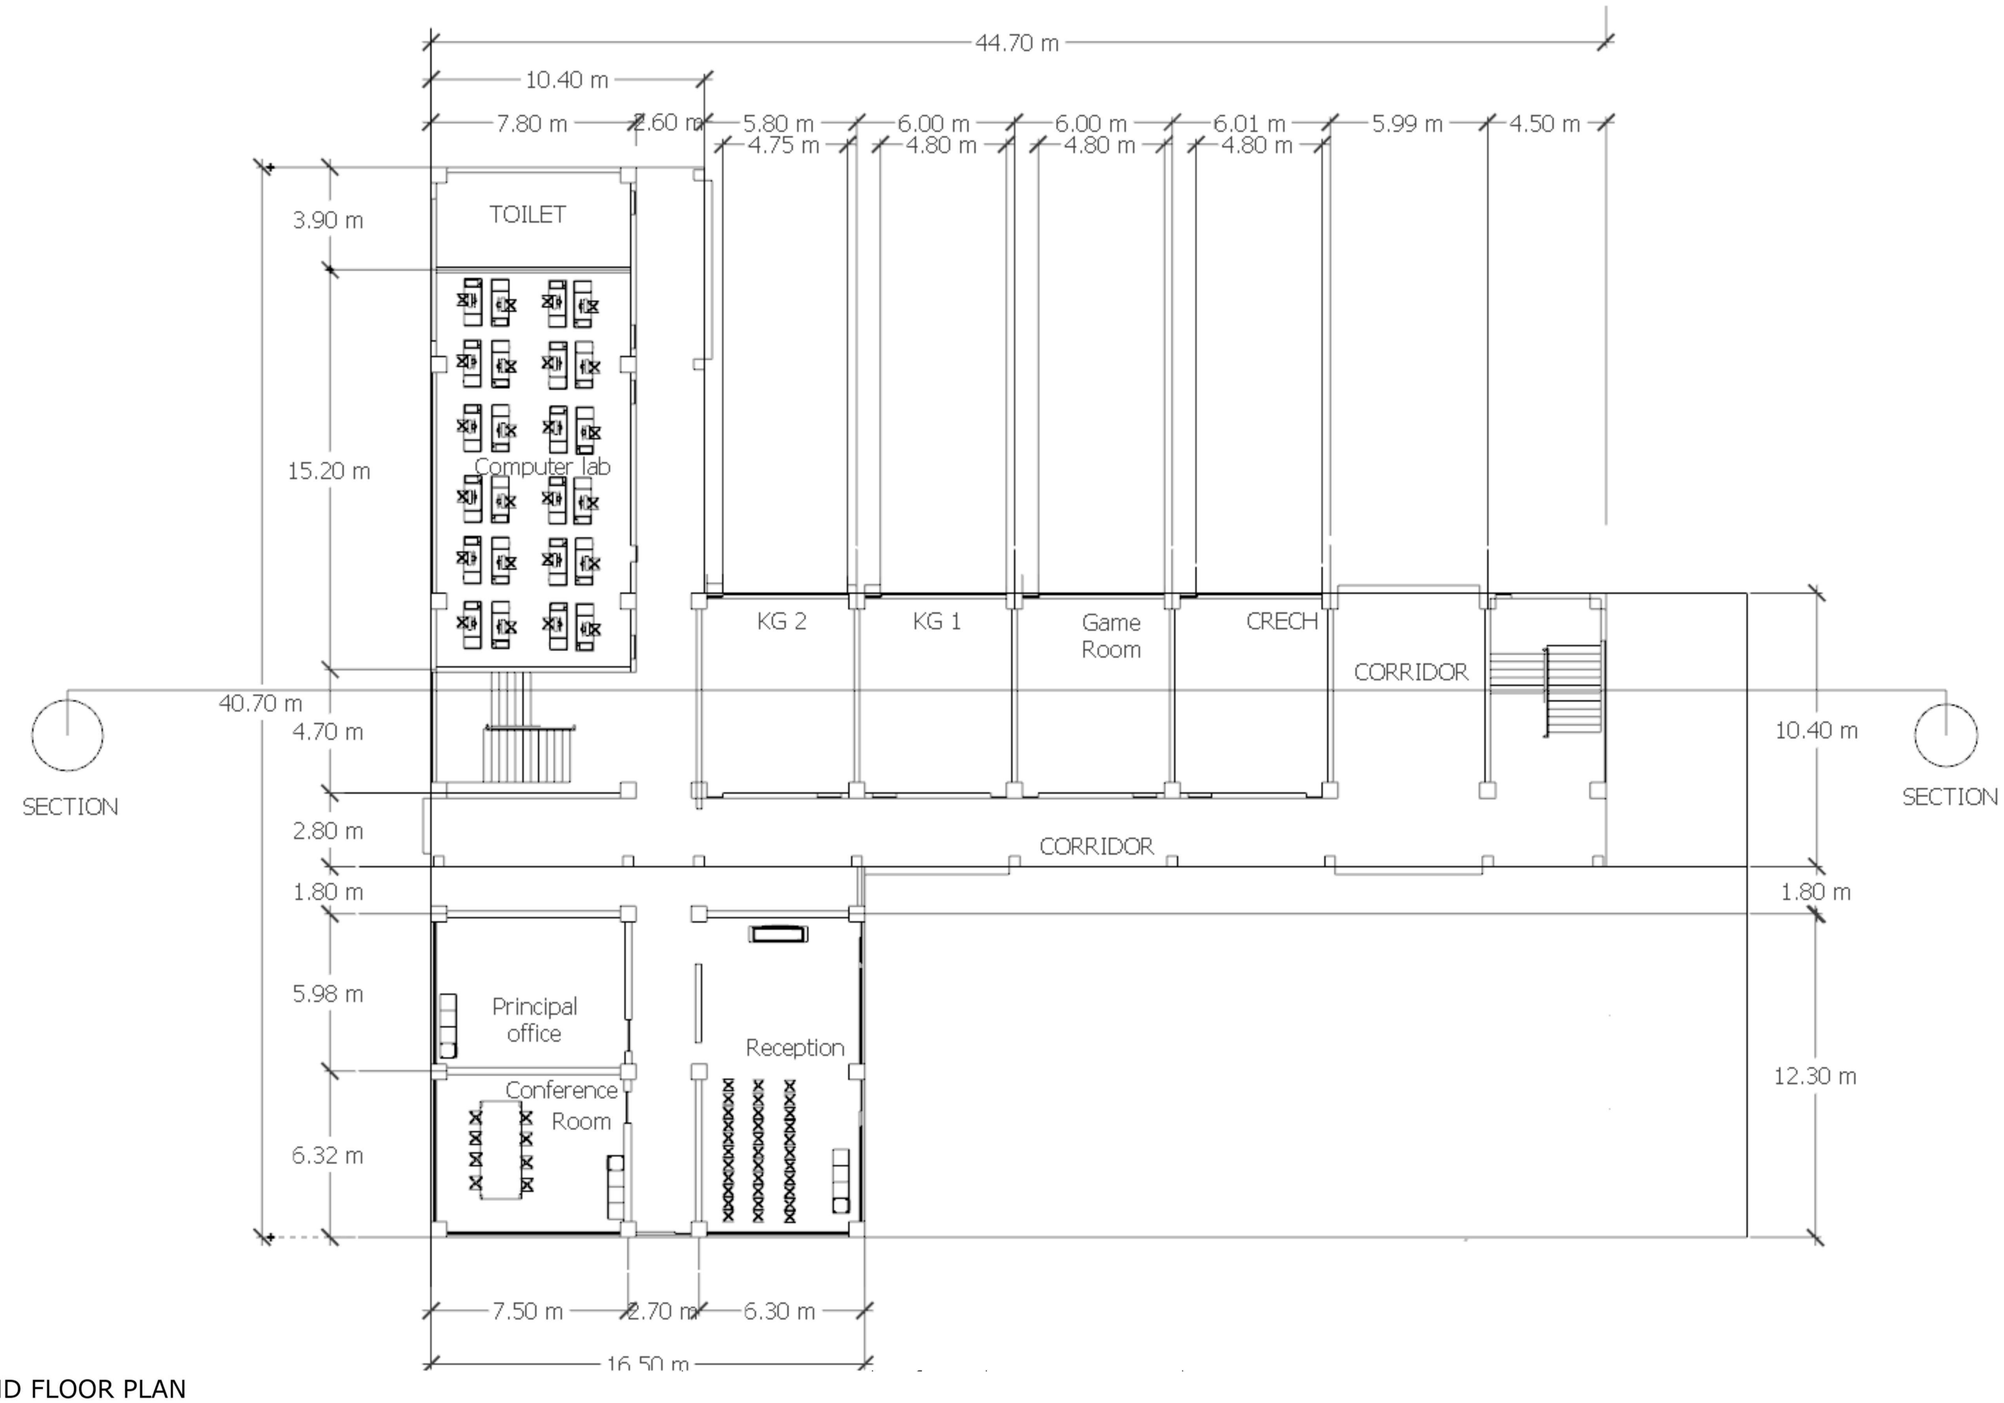

001 GROUND FLOOR PLAN

Scale -1 : 120

IF IN DOUBT, ASK IMMEDIATELY.

OZIL PROJECTS & RESOURCES

PROJECT / CLIENT

Proposed institutional Development Prepared for Bridge Education & Development Foundation AT Nasarawa State, LGA- Awe, Jangaru Village

DRAWING TITLE.

GROUND FLOOR PLAN

date	no.	revisions	name.

ISSUED

CONSTRUCTION	
INFORMATION ONLY	

NOTES

1. NO DIMENSION TO BE SCALED FROM THIS DRAWING, USE FIGURED DIMENSIONS ONLY.
2. ALL DIMENSIONS AND LEVELS ARE TO BE VERIFIED ON SITEPRIOR TO COMMENCEMENT OF SETTING OUT , WORKSHOP DRAWING OR CONSTRUCTION.
3. ARCHITECT IS TO BE NOTIFIED OF ANY DISCREPANCES BETWEEN THIS DRAWING AND OTHER INCLUDING THOSE ISSUED BY CONSULTANTS AND NOMINATED SUB-CONTRACTORS BEFORE COMMENCEMENT OF WORK.
4. THIS DRAWING MUST BE READ INCOJUCTION WITH ALL OTHER RELATED DRAWINGS AND DOCUMENTATIONS.
5. DRAWING COPYRIGHT AND RIGHT OF REPRODUCTION OF THIS DRAWING OR ANY PORTION THEREOF IS RESERVED BY UNAN VISUALS .
6. ARCHITECT IS NOT LIABLE TO ANY FAULT ON BUILDING NOT SUPERVISED BY HIM.

DESIGNED **OZIL PROJECT**

DRAWN

DRAWING NUMBER

SCALE 1 : 120

DATE Issue Date

A103

APPROVED BY

1/8/2021 11:46:25 AM

APPROVAL

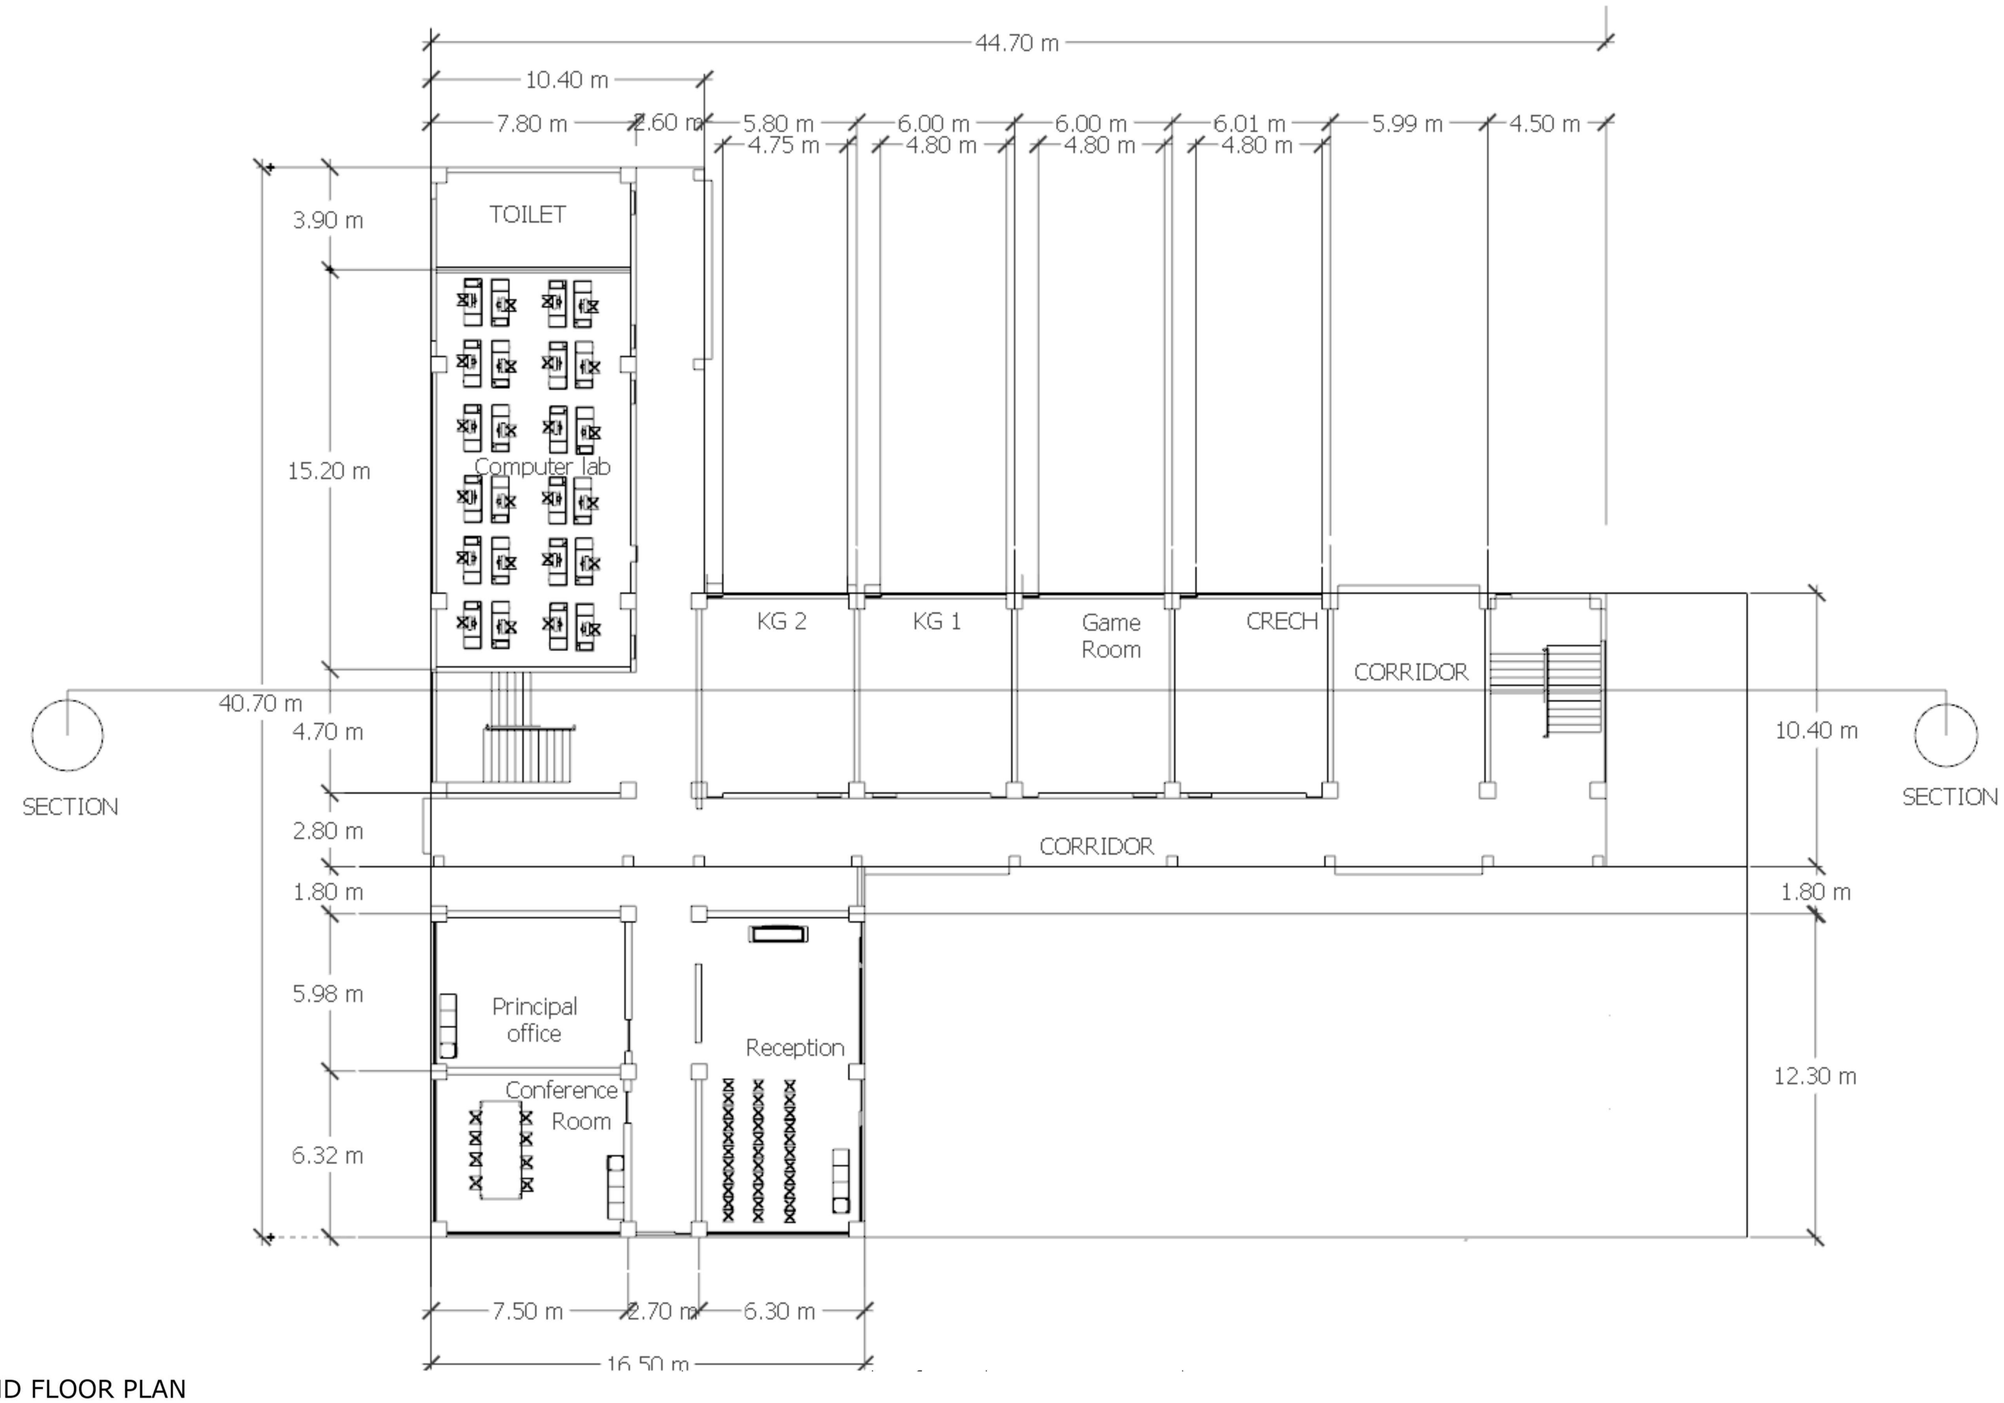

001 GROUND FLOOR PLAN

Scale -1 : 120

IF IN DOUBT, ASK IMMEDIATELY.

OZIL PROJECTS & RESOURCES

PROJECT / CLIENT

Proposed institutional Development Prepared for Bridge Education & Development Foundation AT Nasarawa State, LGA- Awe, Jangaru Village

DRAWING TITLE.

GROUND FLOOR PLAN

date	no.	revisions	name.

ISSUED

CONSTRUCTION	
INFORMATION ONLY	

NOTES

1. NO DIMENSION TO BE SCALED FROM THIS DRAWING, USE FIGURED DIMENSIONS ONLY.
2. ALL DIMENSIONS AND LEVELS ARE TO BE VERIFIED ON SITEPRIOR TO COMMENCEMENT OF SETTING OUT , WORKSHOP DRAWING OR CONSTRUCTION.
3. ARCHITECT IS TO BE NOTIFIED OF ANY DISCREPANCES BETWEEN THIS DRAWING AND OTHER INCLUDING THOSE ISSUED BY CONSULTANTS AND NOMINATED SUB-CONTRACTORS BEFORE COMMENCEMENT OF WORK.
4. THIS DRAWING MUST BE READ INCOJUCTION WITH ALL OTHER RELATED DRAWINGS AND DOCUMENTATIONS.
5. DRAWING COPYRIGHT AND RIGHT OF REPRODUCTION OF THIS DRAWING OR ANY PORTION THEREOF IS RESERVED BY UNAN VISUALS .
6. ARCHITECT IS NOT LIABLE TO ANY FAULT ON BUILDING NOT SUPERVISED BY HIM.

DESIGNED **OZIL PROJECT**

DRAWN

DRAWING NUMBER

SCALE 1 : 120

DATE Issue Date

A103

APPROVED BY

1/8/2021 11:46:25 AM

APPROVAL

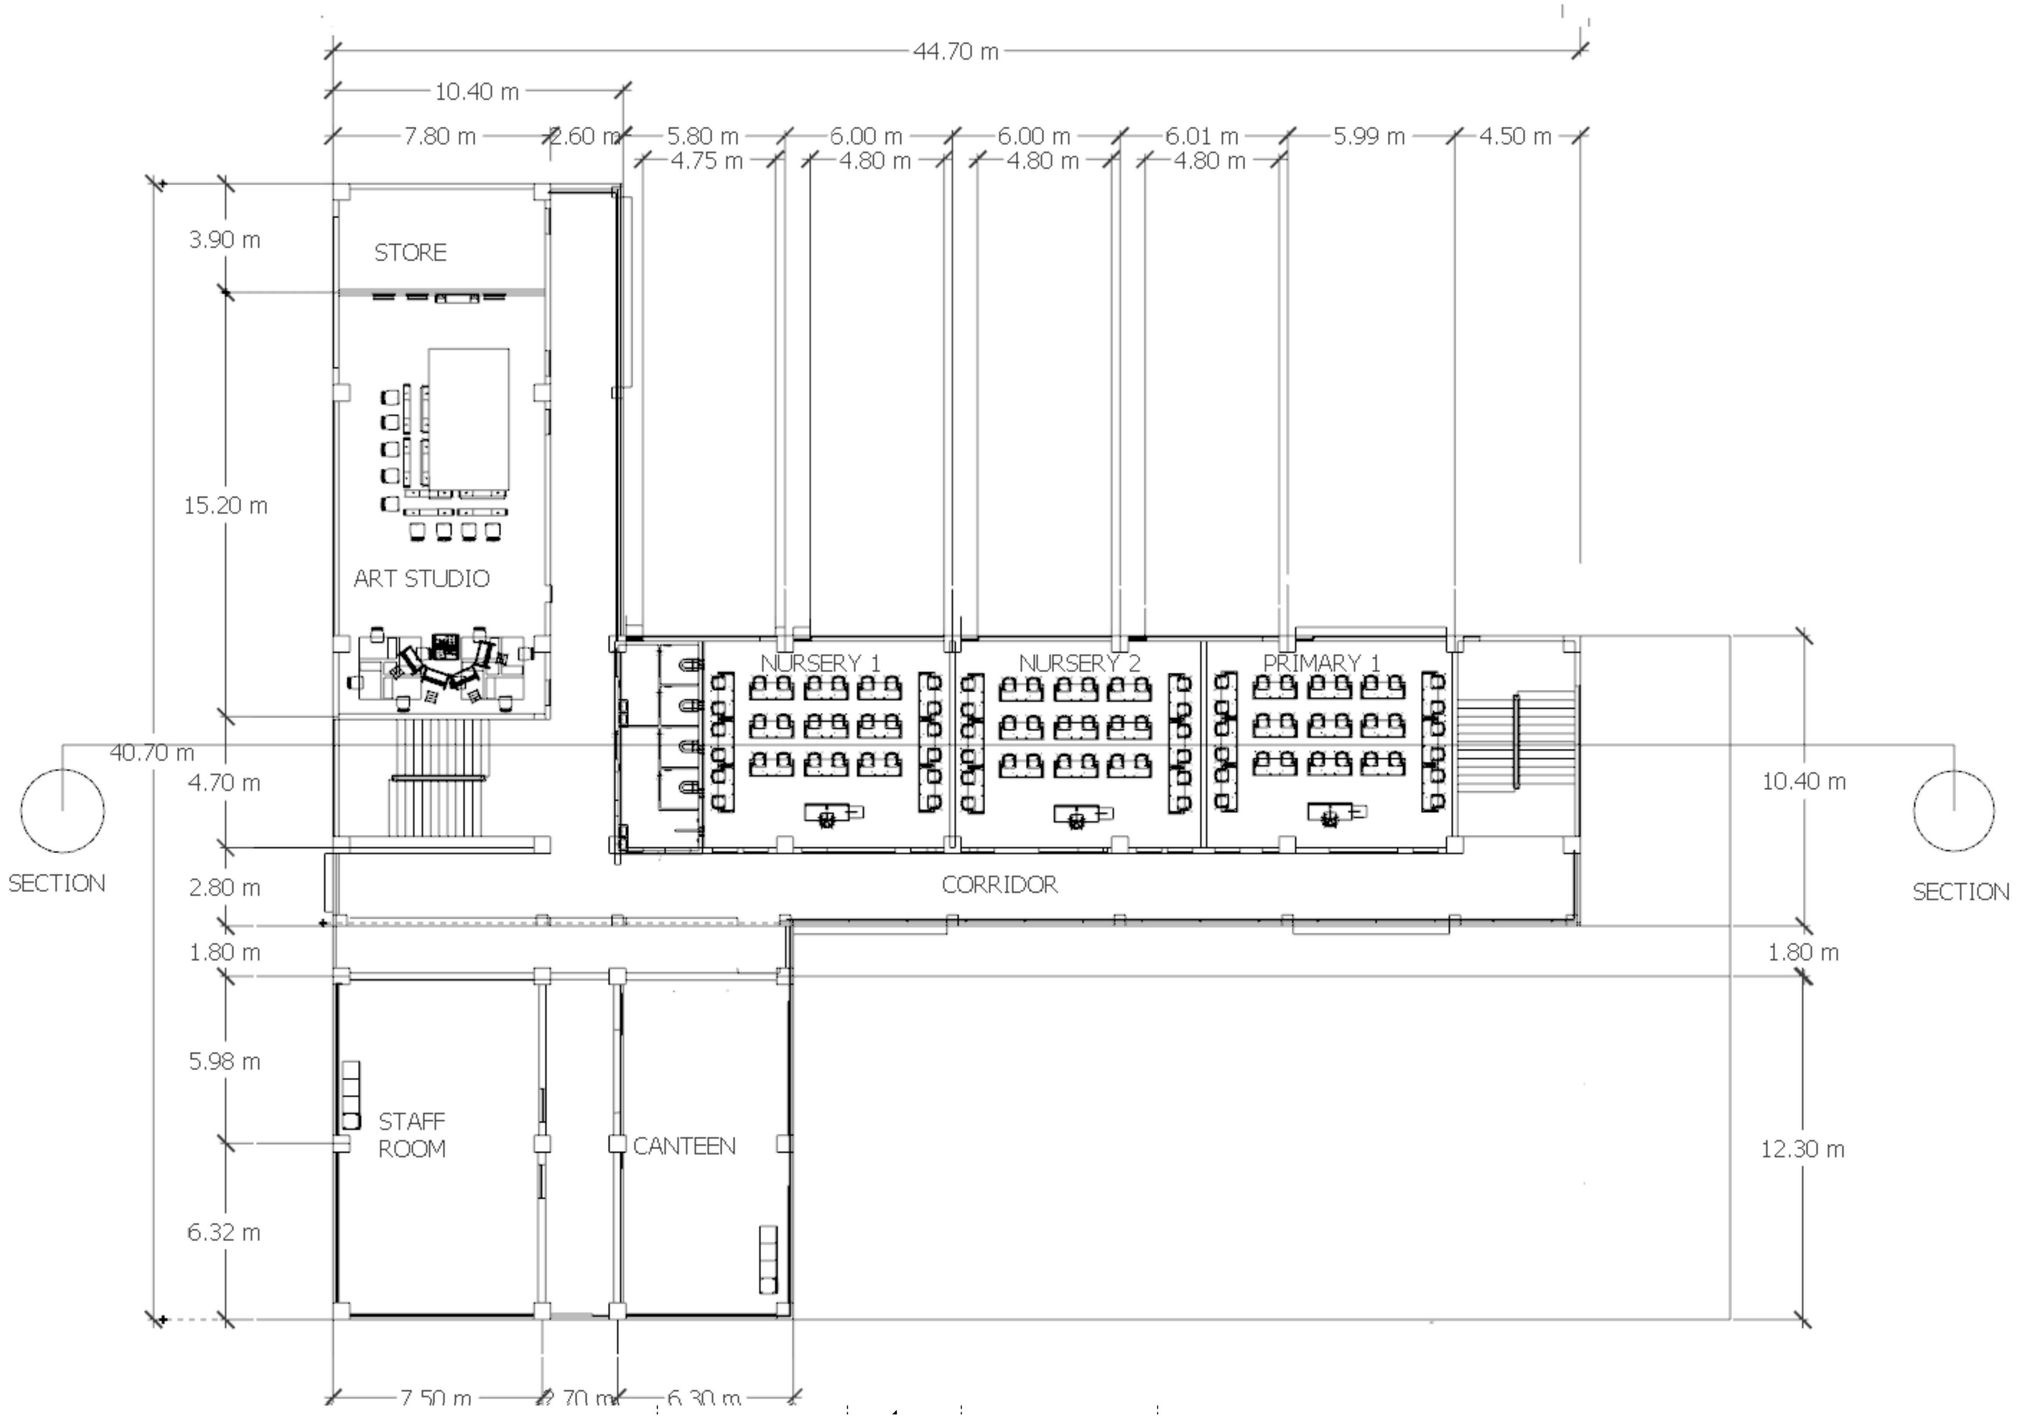

001 **FIRST FLOOR PLAN**

Scale -1 : 120

IF IN DOUBT, ASK IMMEDIATELY.

OZIL PROJECTS & RESOURCES

PROJECT / CLIENT

Proposed institutional Development Prepared for Bridge Education & Development Foundation AT Nasarawa State, LGA- Awe, Jangaru Village

DRAWING TITLE.

FIRST FLOOR PLAN

date	no.	revisions	name.

ISSUED

CONSTRUCTION	
INFORMATION ONLY	

NOTES

1. NO DIMENSION TO BE SCALED FROM THIS DRAWING, USE FIGURED DIMENSIONS ONLY.
2. ALL DIMENSIONS AND LEVELS ARE TO BE VERIFIED ON SITEPRIOR TO COMMENCEMENT OF SETTING OUT , WORKSHOP DRAWING OR CONSTRUCTION.
3. ARCHITECT IS TO BE NOTIFIED OF ANY DISCREPANCIES BETWEEN THIS DRAWING AND OTHER INCLUDING THOSE ISSUED BY CONSULTANTS AND NOMINATED SUB-CONTRACTORS BEFORE COMMENCEMENT OF WORK.
4. THIS DRAWING MUST BE READ INCOJUCTION WITH ALL OTHER RELATED DRAWINGS AND DOCUMENTATIONS.
5. DRAWING COPYRIGHT AND RIGHT OF REPRODUCTION OF THIS DRAWING OR ANY PORTION THEREOF IS RESERVED BY UNKAN VISUALS .
6. ARCHITECT IS NOT LIABLE TO ANY FAULT ON BUILDING NOT SUPERVISED BY HIM.

DESIGNED	SCALE	DATE	
OZIL PROJECT	1 : 120	Issue Date	**A103**
DRAWN	APPROVED BY		
DRAWING NUMBER			

1/9/2021 11:46:25 AM

APPROVAL

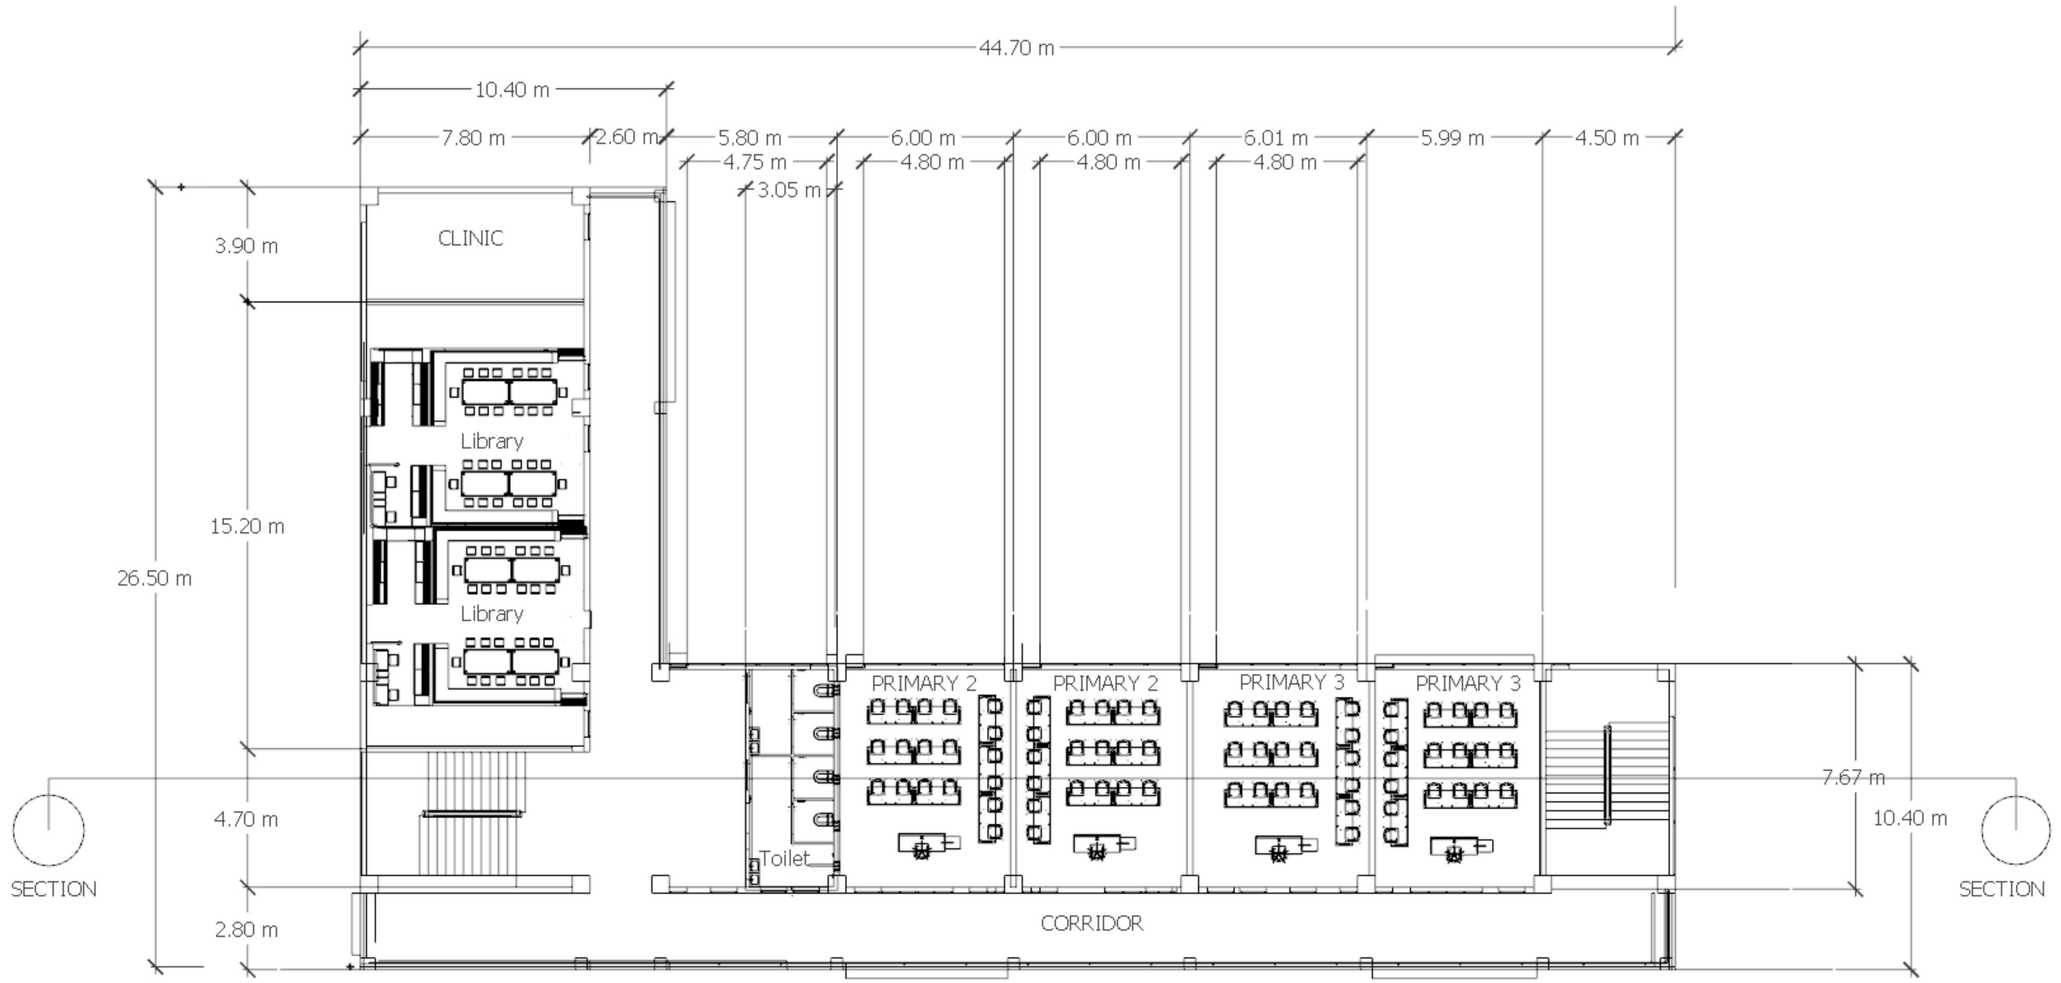

001 **SECOND FLOOR PLAN**

Scale -1 : 120

IF IN DOUBT, ASK IMMEDIATELY.

OZIL PROJECTS & RESOURCES

PROJECT / CLIENT

Proposed institutional Development Prepared for Bridge Education & Development Foundation AT Nasarawa State, LGA- Awe, Jangaru Village

DRAWING TITLE.

SECOND FLOOR PLAN

date	no.	revisions	name.

ISSUED

CONSTRUCTION	
INFORMATION ONLY	

NOTES

1. NO DIMENSION TO BE SCALED FROM THIS DRAWING, USE FIGURED DIMENSIONS ONLY.
2. ALL DIMENSIONS AND LEVELS ARE TO BE VERIFIED ON SITEPRIOR TO COMMENCEMENT OF SETTING OUT , WORKSHOP DRAWING OR CONSTRUCTION.
3. ARCHITECT IS TO BE NOTIFIED OF ANY DISCREPANCES BETWEEN THIS DRAWING AND OTHER INCLUDING THOSE ISSUED BY CONSULTANTS AND NOMINATED SUB-CONTRACTORS BEFORE COMMENCEMENT OF WORK.
4. THIS DRAWING MUST BE READ INCOJUCTION WITH ALL OTHER RELATED DRAWINGS AND DOCUMENTATIONS.
5. DRAWING COPYRIGHT AND RIGHT OF REPRODUCTION OF THIS DRAWING OR ANY PORTION THEREOF IS RESERVED BY UNKAN VISUALS .
6. ARCHITECT IS NOT LIABLE TO ANY FAULT ON BUILDING NOT SUPERVISED BY HIM.

DESIGNED **OZIL PROJECT**

DRAWN

DRAWING NUMBER

SCALE	DATE	
1 : 120	Issue Date	**A103**

APPROVED BY

1/8/2021 11:46:25 AM

APPROVAL

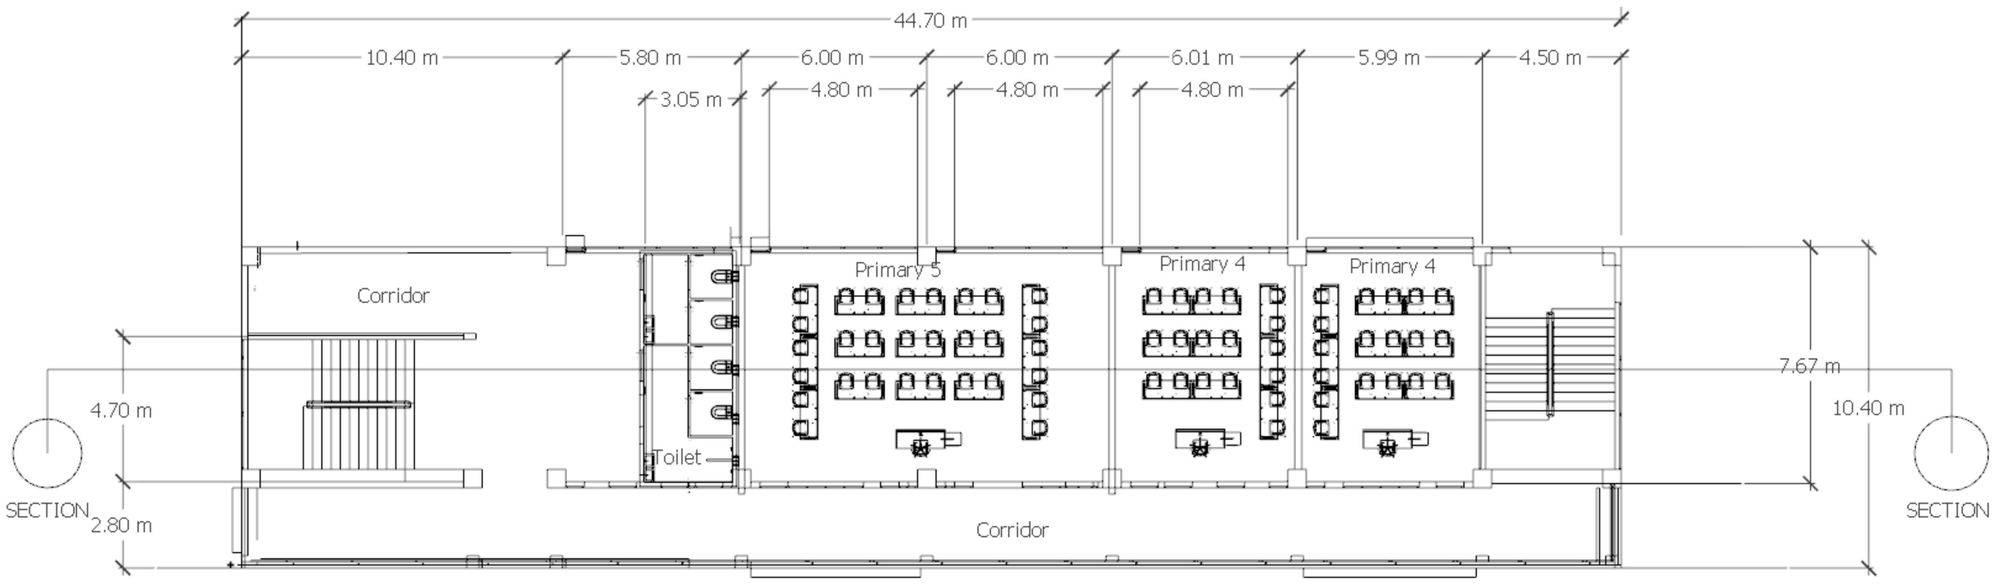

001 **THIRD FLOOR PLAN**

Scale -1 : 120

IF IN DOUBT, ASK IMMEDIATELY.

OZIL PROJECTS & RESOURCES

PROJECT / CLIENT

Proposed institutional Development Prepared for Bridge Education & Development Foundation AT Nasarawa State, LGA- Awe, Jangaru Village

DRAWING TITLE.

THIRD FLOOR PLAN

date	no.	revisions	name.

ISSUED

CONSTRUCTION	
INFORMATION ONLY	

NOTES

1. NO DIMENSION TO BE SCALED FROM THIS DRAWING, USE FIGURED DIMENSIONS ONLY.
2. ALL DIMENSIONS AND LEVELS ARE TO BE VERIFIED ON SITEPRIOR TO COMMENCEMENT OF SETTING OUT , WORKSHOP DRAWING OR CONSTRUCTION
3. ARCHITECT IS TO BE NOTIFIED OF ANY DISCREPANCES BETWEEN THIS DRAWING AND OTHER INCLUDING THOSE ISSUED BY CONSULTANTS AND NOMINATED SUB-CONTRACTORS BEFORE COMMENCEMENT OF WORK.
4. THIS DRAWING MUST BE READ INCOJUCTION WITH ALL OTHER RELATED DRAWINGS AND DOCUMENTATIONS.
5. DRAWING COPYRIGHT AND RIGHT OF REPRODUCTION OF THIS DRAWING OR ANY PORTION THEREOF IS RESERVED BY UNKAN VISUALS .
6. ARCHITECT IS NOT LIABLE TO ANY FAULT ON BUILDING NOT SUPERVISED BY HIM.

DESIGNED **OZIL PROJECT**

DRAWN

DRAWING NUMBER

SCALE 1 : 120

DATE Issue Date

A103

APPROVED BY

1/8/2021 11:46:25 AM

APPROVAL

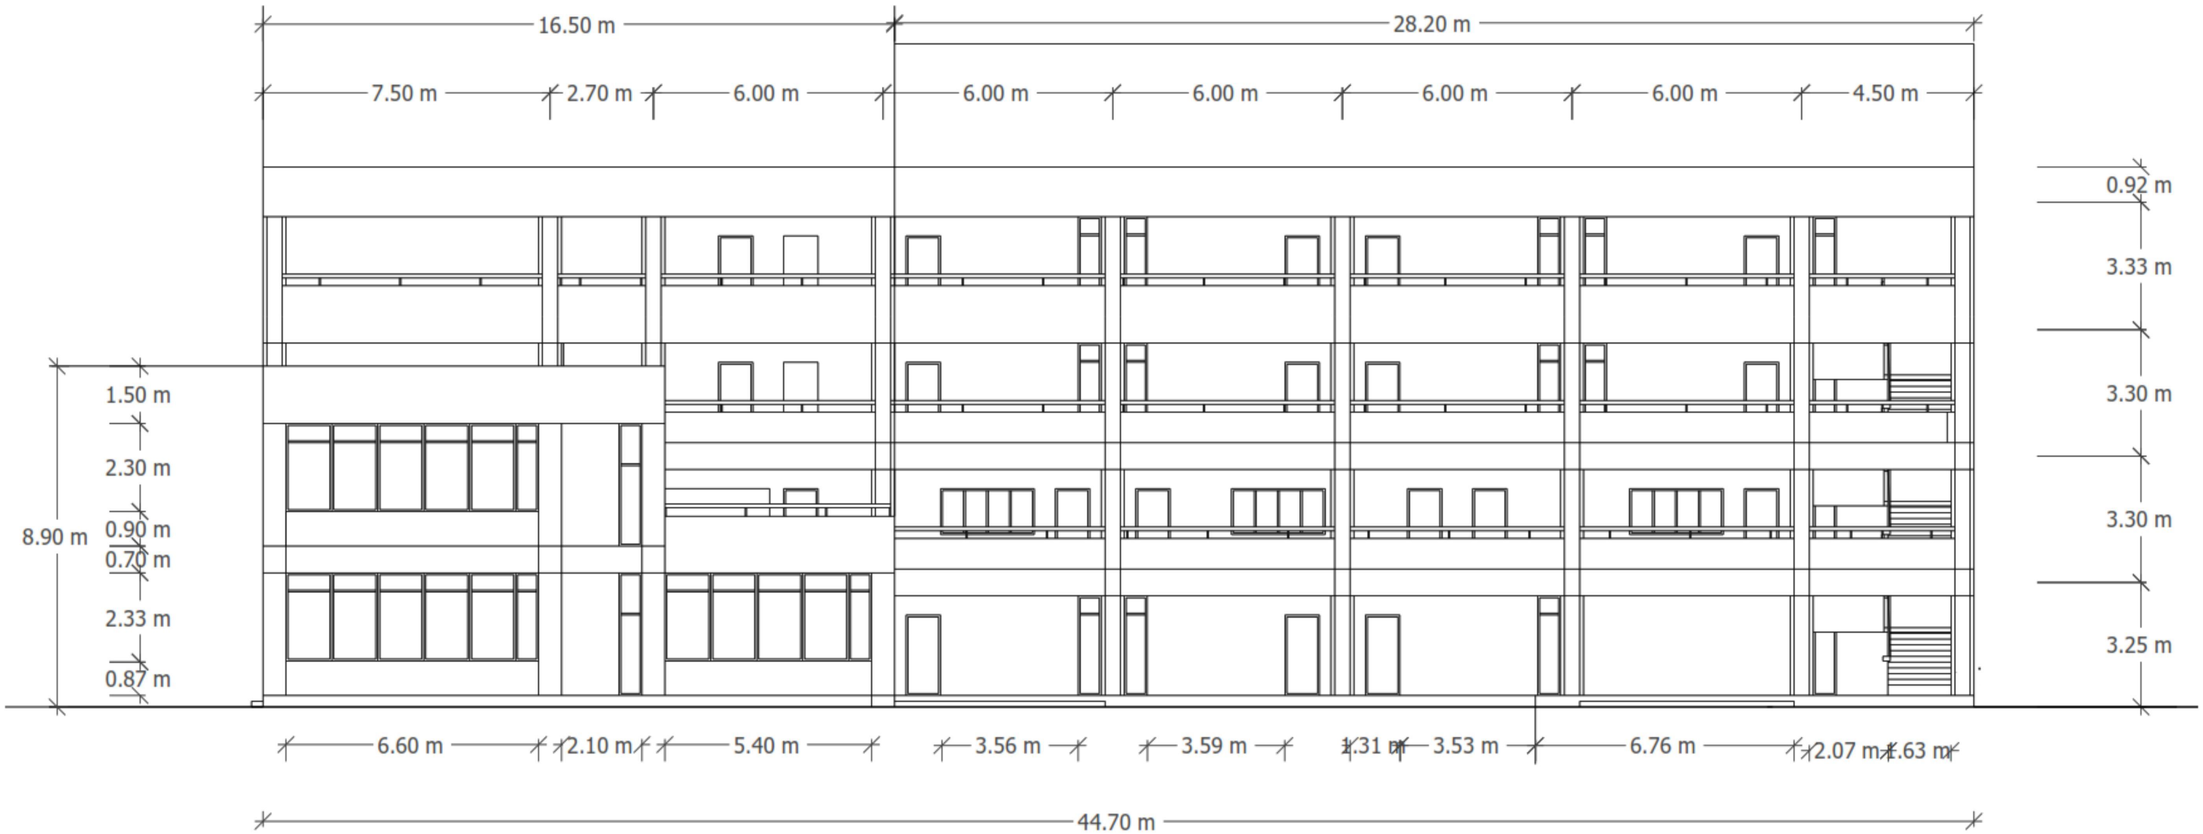

001 **FRONT ELEVATION**

Scale -1 : 120

IF IN DOUBT, ASK IMMEDIATELY.

OZIL PROJECTS & RESOURCES

PROJECT / CLIENT

Proposed institutional Development Prepared for Bridge Education & Development Foundation AT Nasarawa State, LGA- Awe, Jangaru Village

DRAWING TITLE.

FRONT ELEVATION

date	no.	revisions	name.

ISSUED

CONSTRUCTION	
INFORMATION ONLY	

NOTES

1. NO DIMENSION TO BE SCALED FROM THIS DRAWING, USE FIGURED DIMENSIONS ONLY.
2. ALL DIMENSIONS AND LEVELS ARE TO BE VERIFIED ON SITEPRIOR TO COMMENCEMENT OF SETTING OUT , WORKSHOP DRAWING OR CONSTRUCTION.
3. ARCHITECT IS TO BE NOTIFIED OF ANY DISCREPANCES BETWEEN THIS DRAWING AND OTHER INCLUDING THOSE ISSUED BY CONSULTANTS AND NOMINATED SUB-CONTRACTORS BEFORE COMMENCEMENT OF WORK.
4. THIS DRAWING MUST BE READ INCOJUCTION WITH ALL OTHER RELATED DRAWINGS AND DOCUMENTATIONS.
5. DRAWING COPYRIGHT AND RIGHT OF REPRODUCTION OF THIS DRAWING OR ANY PORTION THEREOF IS RESERVED BY UNKAN VISUALS .
6. ARCHITECT IS NOT LIABLE TO ANY FAULT ON BUILDING NOT SUPERVISED BY HIM.

DESIGNED **OZIL PROJECT**

DRAWN

DRAWING NUMBER

SCALE 1 : 120

DATE Issue Date

A103

APPROVED BY

1/8/2021 11:46:25 AM

APPROVAL

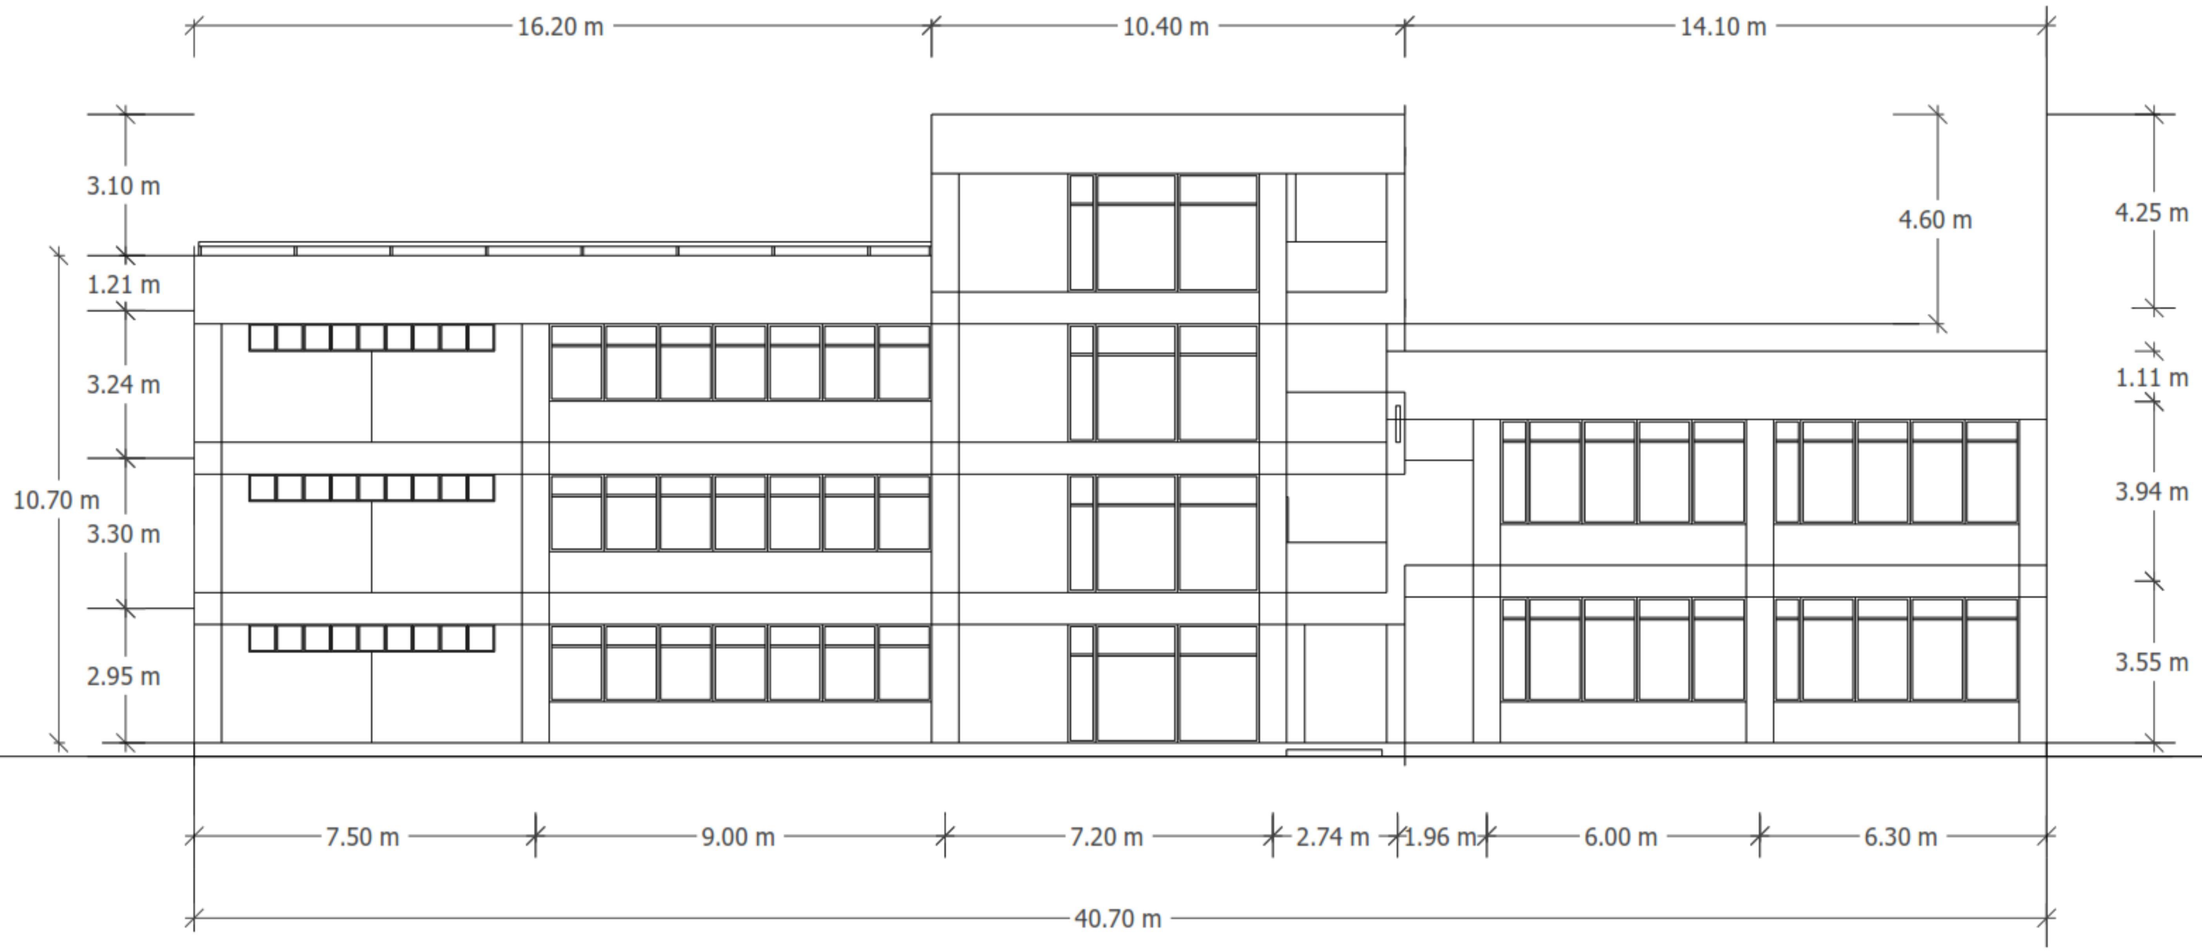

001 **LEFT ELEVATION**

Scale -1 : 120

IF IN DOUBT, ASK IMMEDIATELY.

OZIL PROJECTS & RESOURCES

PROJECT / CLIENT

Proposed institutional Development Prepared for Bridge Education & Development Foundation AT Nasarawa State, LGA- Awe, Jangaru Village

DRAWING TITLE.

LEFT ELEVATION

date	no.	revisions	name.

ISSUED

CONSTRUCTION	
INFORMATION ONLY	

NOTES

1. NO DIMENSION TO BE SCALED FROM THIS DRAWING, USE FIGURED DIMENSIONS ONLY.
2. ALL DIMENSIONS AND LEVELS ARE TO BE VERIFIED ON SITEPRIOR TO COMMENCEMENT OF SETTING OUT , WORKSHOP DRAWING OR CONSTRUCTION
3. ARCHITECT IS TO BE NOTIFIED OF ANY DISCREPANCES BETWEEN THIS DRAWING AND OTHER INCLUDING THOSE ISSUED BY CONSULTANTS AND NOMINATED SUB-CONTRACTORS BEFORE COMMENCEMENT OF WORK.
4. THIS DRAWING MUST BE READ INCOJUCTION WITH ALL OTHER RELATED DRAWINGS AND DOCUMENTATIONS.
5. DRAWING COPYRIGHT AND RIGHT OF REPRODUCTION OF THIS DRAWING OR ANY PORTION THEREOF IS RESERVED BY UNKAN VISUALS .
6. ARCHITECT IS NOT LIABLE TO ANY FAULT ON BUILDING NOT SUPERVISED BY HIM.

DESIGNED **OZIL PROJECT**

DRAWN

DRAWING NUMBER

SCALE 1 : 120

DATE Issue Date

A103

APPROVED BY

1/8/2021 11:46:25 AM

APPROVAL

001 **RIGHT ELEVATION**

Scale -1 : 120

IF IN DOUBT, ASK IMMEDIATELY.

OZIL PROJECTS & RESOURCES

PROJECT / CLIENT

Proposed institutional Development Prepared for Bridge Education & Development Foundation AT Nasarawa State, LGA- Awe, Jangaru Village

DRAWING TITLE.

RIGHT ELEVATION

date	no.	revisions	name.

ISSUED

CONSTRUCTION	
INFORMATION ONLY	

NOTES

1. NO DIMENSION TO BE SCALED FROM THIS DRAWING, USE FIGURED DIMENSIONS ONLY.
2. ALL DIMENSIONS AND LEVELS ARE TO BE VERIFIED ON SITEPRIOR TO COMMENCEMENT OF SETTING OUT , WORKSHOP DRAWING OR CONSTRUCTION.
3. ARCHITECT IS TO BE NOTIFIED OF ANY DISCREPANCES BETWEEN THIS DRAWING AND OTHER INCLUDING THOSE ISSUED BY CONSULTANTS AND NOMINATED SUB-CONTRACTORS BEFORE COMMENCEMENT OF WORK.
4. THIS DRAWING MUST BE READ INCOJUCTION WITH ALL OTHER RELATED DRAWINGS AND DOCUMENTATIONS.
5. DRAWING COPYRIGHT AND RIGHT OF REPRODUCTION OF THIS DRAWING OR ANY PORTION THEREOF IS RESERVED BY UNKAN VISUALS .
6. ARCHITECT IS NOT LIABLE TO ANY FAULT ON BUILDING NOT SUPERVISED BY HIM.

DESIGNED **OZIL PROJECT**	SCALE 1 : 120	DATE Issue Date	**A103**
DRAWN	APPROVED BY		
DRAWING NUMBER			

1/6/2021 11:46:25 AM

APPROVAL

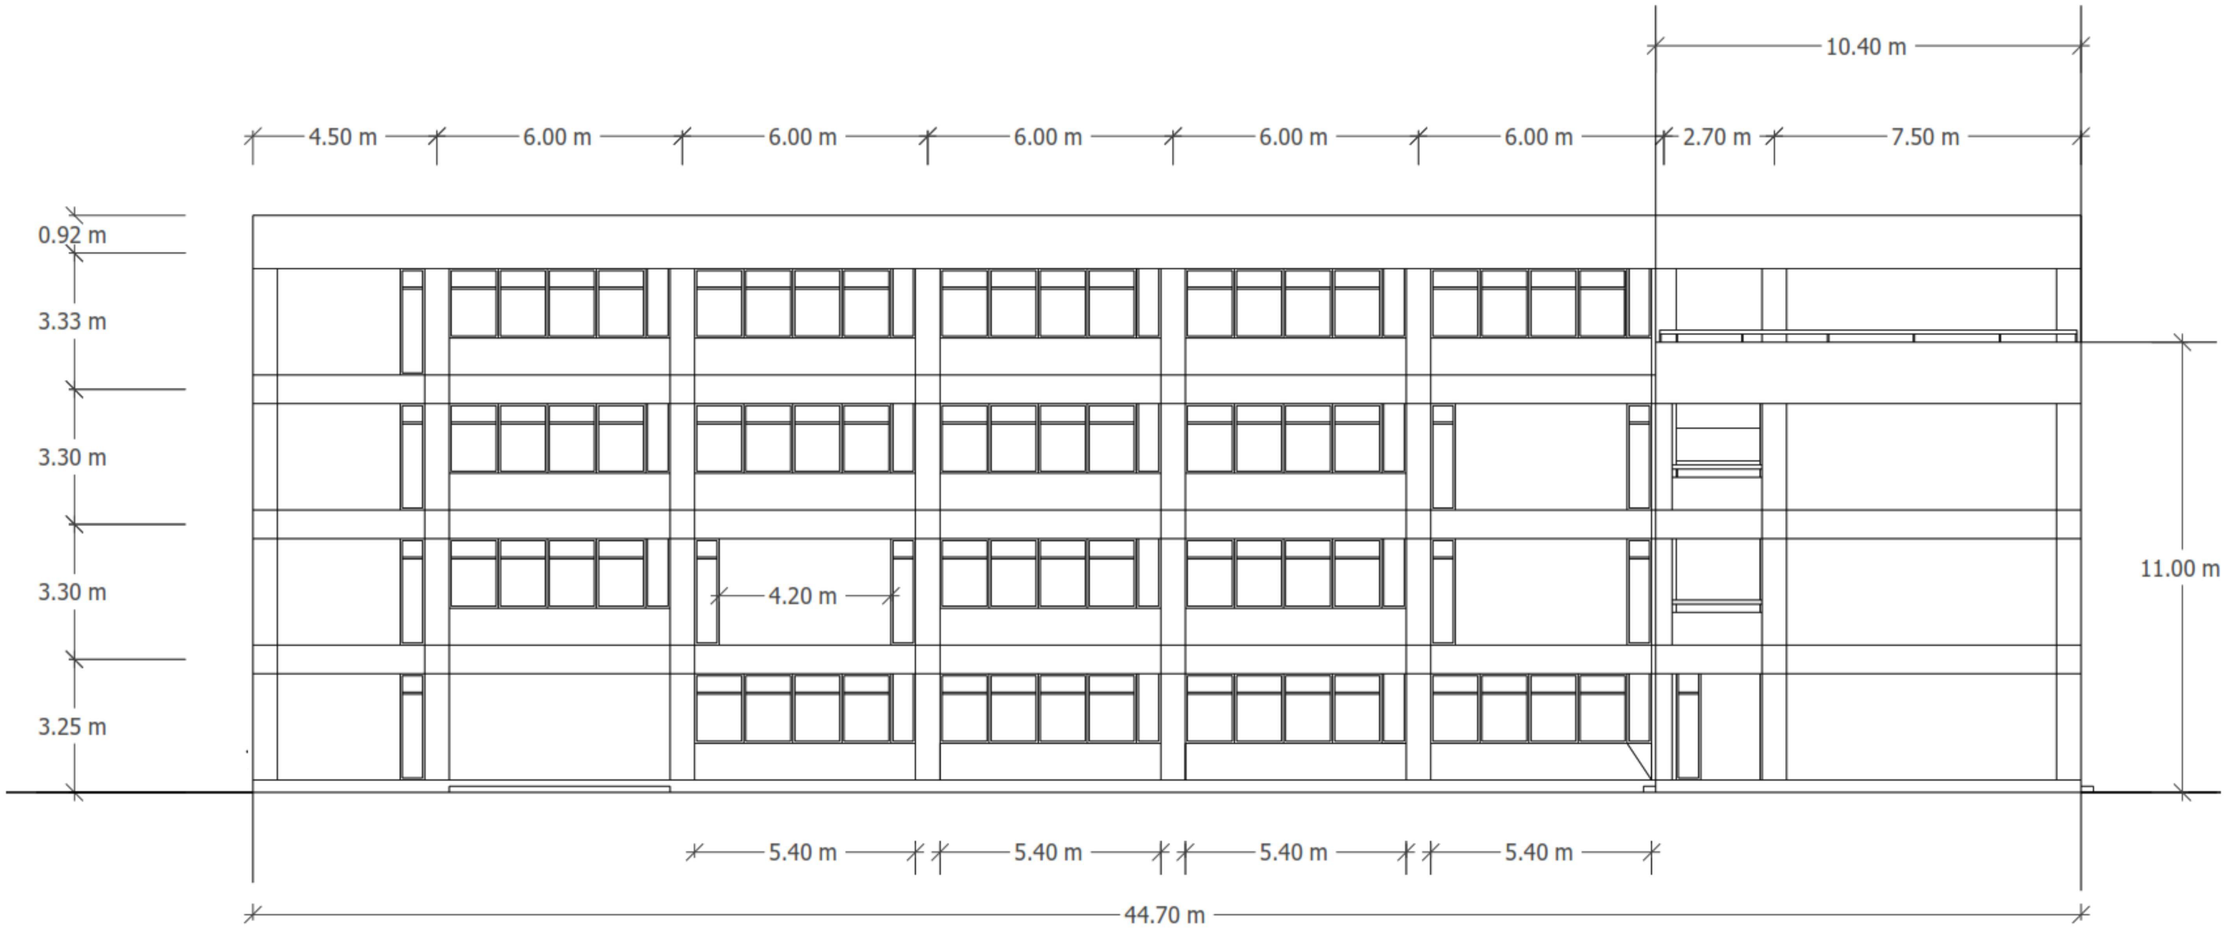

001 **REAR ELEVATION**

Scale -1 : 120

IF IN DOUBT, ASK IMMEDIATELY.

OZIL PROJECTS & RESOURCES

PROJECT / CLIENT

Proposed institutional Development Prepared for Bridge Education & Development Foundation AT Nasarawa State, LGA- Awe, Jangaru Village

DRAWING TITLE.

REAR ELEVATION

date	no.	revisions	name.

ISSUED

CONSTRUCTION	
INFORMATION ONLY	

NOTES

1. NO DIMENSION TO BE SCALED FROM THIS DRAWING, USE FIGURED DIMENSIONS ONLY.
2. ALL DIMENSIONS AND LEVELS ARE TO BE VERIFIED ON SITEPRIOR TO COMMENCEMENT OF SETTING OUT , WORKSHOP DRAWING OR CONSTRUCTION.
3. ARCHITECT IS TO BE NOTIFIED OF ANY DISCREPANCES BETWEEN THIS DRAWING AND OTHER INCLUDING THOSE ISSUED BY CONSULTANTS AND NOMINATED SUB-CONTRACTORS BEFORE COMMENCEMENT OF WORK.
4. THIS DRAWING MUST BE READ INCOJUCTION WITH ALL OTHER RELATED DRAWINGS AND DOCUMENTATIONS.
5. DRAWING COPYRIGHT AND RIGHT OF REPRODUCTION OF THIS DRAWING OR ANY PORTION THEREOF IS RESERVED BY UMAN VISUALS .
6. ARCHITECT IS NOT LIABLE TO ANY FAULT ON BUILDING NOT SUPERVISED BY HIM.

DESIGNED **OZIL PROJECT**	SCALE 1 : 120	DATE Issue Date	**A103**
DRAWN	APPROVED BY		
DRAWING NUMBER			

1/9/2021 11:46:25 AM

APPROVAL

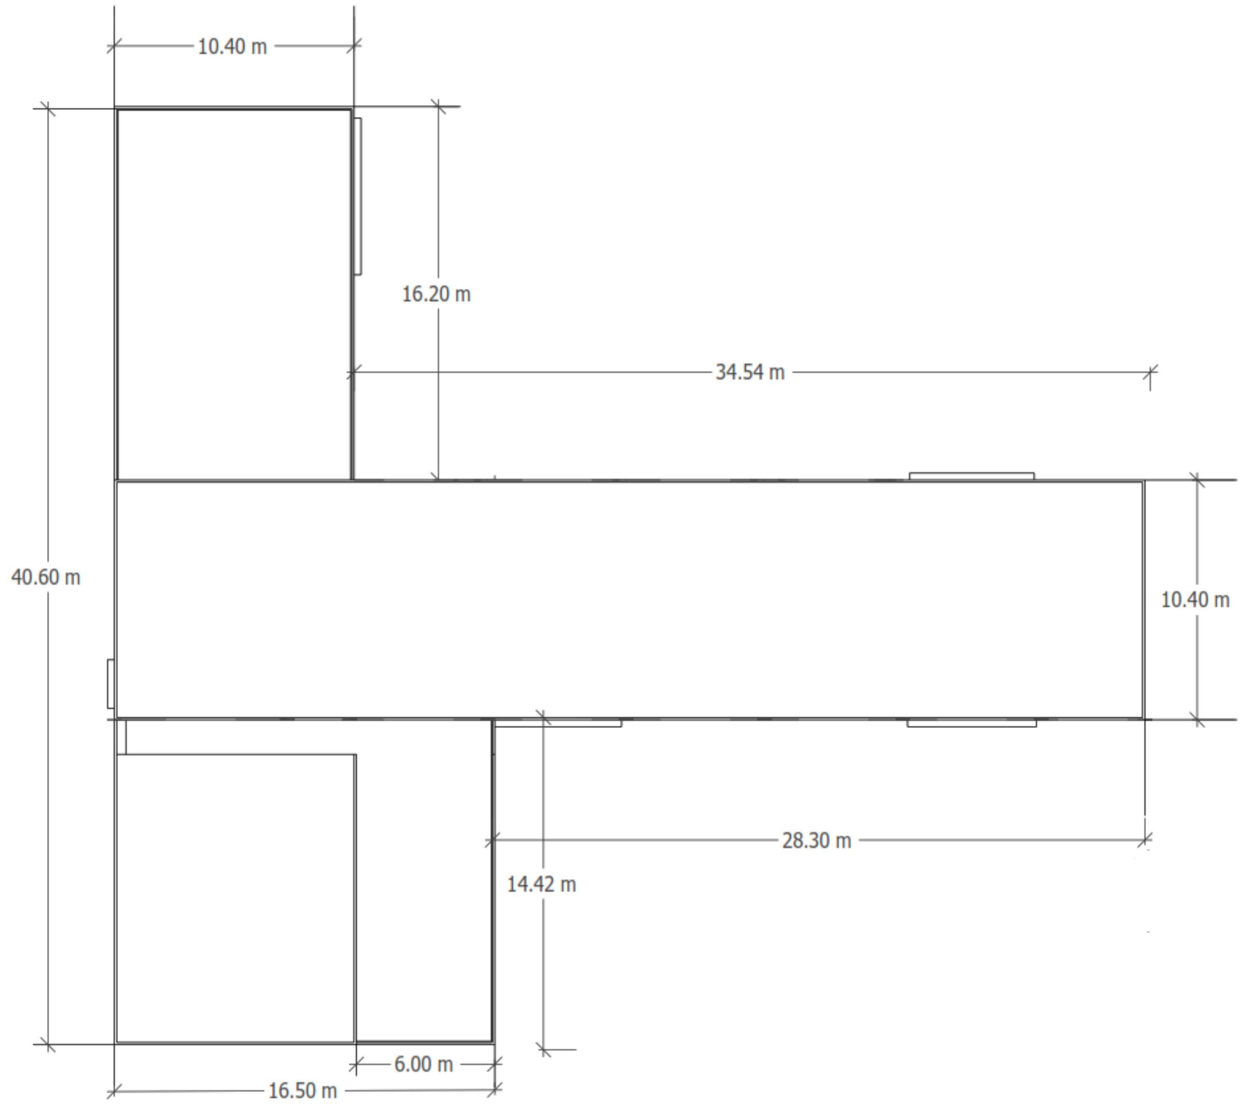

001 **TOP ELEVATION**

Scale -1 : 120

IF IN DOUBT, ASK IMMEDIATELY.

PROJECT / CLIENT

Proposed institutional Development Prepared for Bridge Education & Development Foundation AT Nasarawa State, LGA- Awe, Jangaru Village

DRAWING TITLE.

TOP ELEVATION

date	no.	revisions	name.

ISSUED

CONSTRUCTION	
INFORMATION ONLY	

NOTES

1. NO DIMENSION TO BE SCALED FROM THIS DRAWING, USE FIGURED DIMENSIONS ONLY.
2. ALL DIMENSIONS AND LEVELS ARE TO BE VERIFIED ON SITEPRIOR TO COMMENCEMENT OF SETTING OUT , WORKSHOP DRAWING OR CONSTRUCTION.
3. ARCHITECT IS TO BE NOTIFIED OF ANY DISCREPANCES BETWEEN THIS DRAWING AND OTHER INCLUDING THOSE ISSUED BY CONSULTANTS AND NOMINATED SUB-CONTRACTORS BEFORE COMMENCEMENT OF WORK.
4. THIS DRAWING MUST BE READ INCOJUCTION WITH ALL OTHER RELATED DRAWINGS AND DOCUMENTATIONS.
5. DRAWING COPYRIGHT AND RIGHT OF REPRODUCTION OF THIS DRAWING OR ANY PORTION THEREOF IS RESERVED BY UNKAN VISUALS .
6. ARCHITECT IS NOT LIABLE TO ANY FAULT ON BUILDING NOT SUPERVISED BY HIM.

DESIGNED **OZIL PROJECT**	SCALE 1 : 120	DATE Issue Date	**A103**
DRAWN	APPROVED BY		
DRAWING NUMBER			

1/6/2021 11:46:25 AM

APPROVAL

LOGITUDINAL- SECTION

001 Section
Scale -1 : 120

IF IN DOUBT, ASK IMMEDIATELY.

OZIL PROJECTS & RESOURCES

PROJECT / CLIENT
Proposed institutional Development Prepared for Bridge Education & Development Foundation AT Nasarawa State, LGA- Awe, Jangaru Village

DRAWING TITLE.
Section

date	no.	revisions	name.

ISSUED

CONSTRUCTION	
INFORMATION ONLY	

NOTES

1. NO DIMENSION TO BE SCALED FROM THIS DRAWING, USE FIGURED DIMENSIONS ONLY.
2. ALL DIMENSIONS AND LEVELS ARE TO BE VERIFIED ON SITEPRIOR TO COMMENCEMENT OF SETTING OUT , WORKSHOP DRAWING OR CONSTRUCTION.
3. ARCHITECT IS TO BE NOTIFIED OF ANY DISCREPANCES BETWEEN THIS DRAWING AND OTHER INCLUDING THOSE ISSUED BY CONSULTANTS AND NOMINATED SUB-CONTRACTORS BEFORE COMMENCEMENT OF WORK.
4. THIS DRAWING MUST BE READ INCOJUCTION WITH ALL OTHER RELATED DRAWINGS AND DOCUMENTATIONS.
5. DRAWING COPYRIGHT AND RIGHT OF REPRODUCTION OF THIS DRAWING OR ANY PORTION THEREOF IS RESERVED BY UNKAN VISUALS .
6. ARCHITECT IS NOT LIABLE TO ANY FAULT ON BUILDING NOT SUPERVISED BY HIM.

DESIGNED	SCALE	DATE	
OZIL PROJECT	1 : 120	Issue Date	**A106**
DRAWN	APPROVED BY		
DRAWING NUMBER			

1/9/2021 11:46:30 AM

APPROVAL

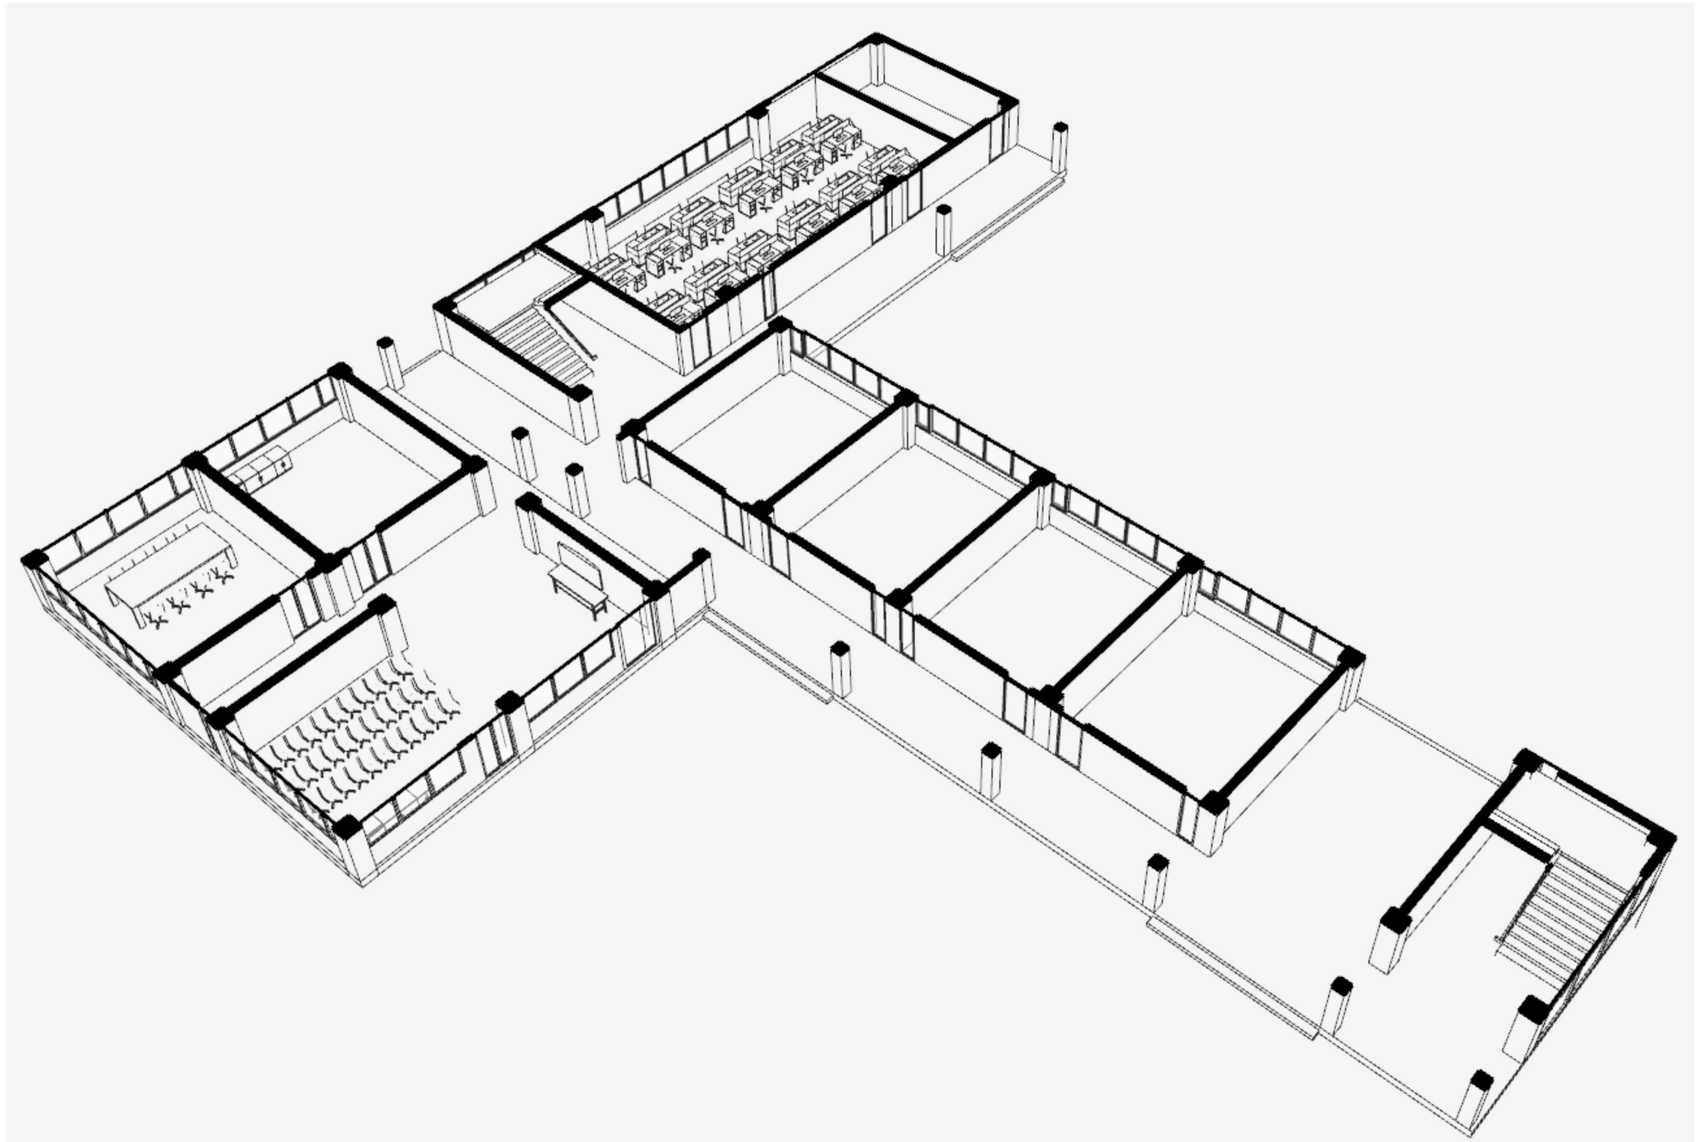

001 **3D Ground FLOOR**

Scale -1 : 120

IF IN DOUBT, ASK IMMEDIATELY.

OZIL PROJECTS & RESOURCES

PROJECT / CLIENT

Proposed institutional Development Prepared for
Bridge Education & Development Foundation
AT
Nasarawa State, LGA- Awe,
Jangaru Village

DRAWING TITLE.

3D Ground FLOOR

date	no.	revisions	name.

ISSUED

CONSTRUCTION	
INFORMATION ONLY	

NOTES

1. NO DIMENSION TO BE SCALED FROM THIS DRAWING, USE FIGURED DIMENSIONS ONLY.
2. ALL DIMENSIONS AND LEVELS ARE TO BE VERIFIED ON SITEPRIOR TO COMMENCEMENT OF SETTING OUT , WORKSHOP DRAWING OR CONSTRUCTION
3. ARCHITECT IS TO BE NOTIFIED OF ANY DISCREPANCES BETWEEN THIS DRAWING AND OTHER INCLUDING THOSE ISSUED BY CONSULTANTS AND NOMINATED SUB-CONTRACTORS BIEFORE COMMENCEMENT OF WORK.
4. THIS DRAWING MUST BE READ INCOJUCTION WITH ALL OTHER RELATED DRAWINGS AND DOCUMENTATIONS.
5. DRAWING COPYRIGHT AND RIGHT OF REPRODUCTION OF THIS DRAWING OR ANY PORTION THEREOF IS RESERVED BY UNKAN VISUALS
6. ARCHITECT IS NOT LIABLE TO ANY FAULT ON BUILDING NOT SUPERVISED BY HIM.

DESIGNED **OZIL PROJECT**

DRAWN

DRAWING NUMBER

SCALE	DATE	
1 : 120	Issue Date	**A103**

APPROVED BY

1/8/2021 11:46:25 AM

APPROVAL

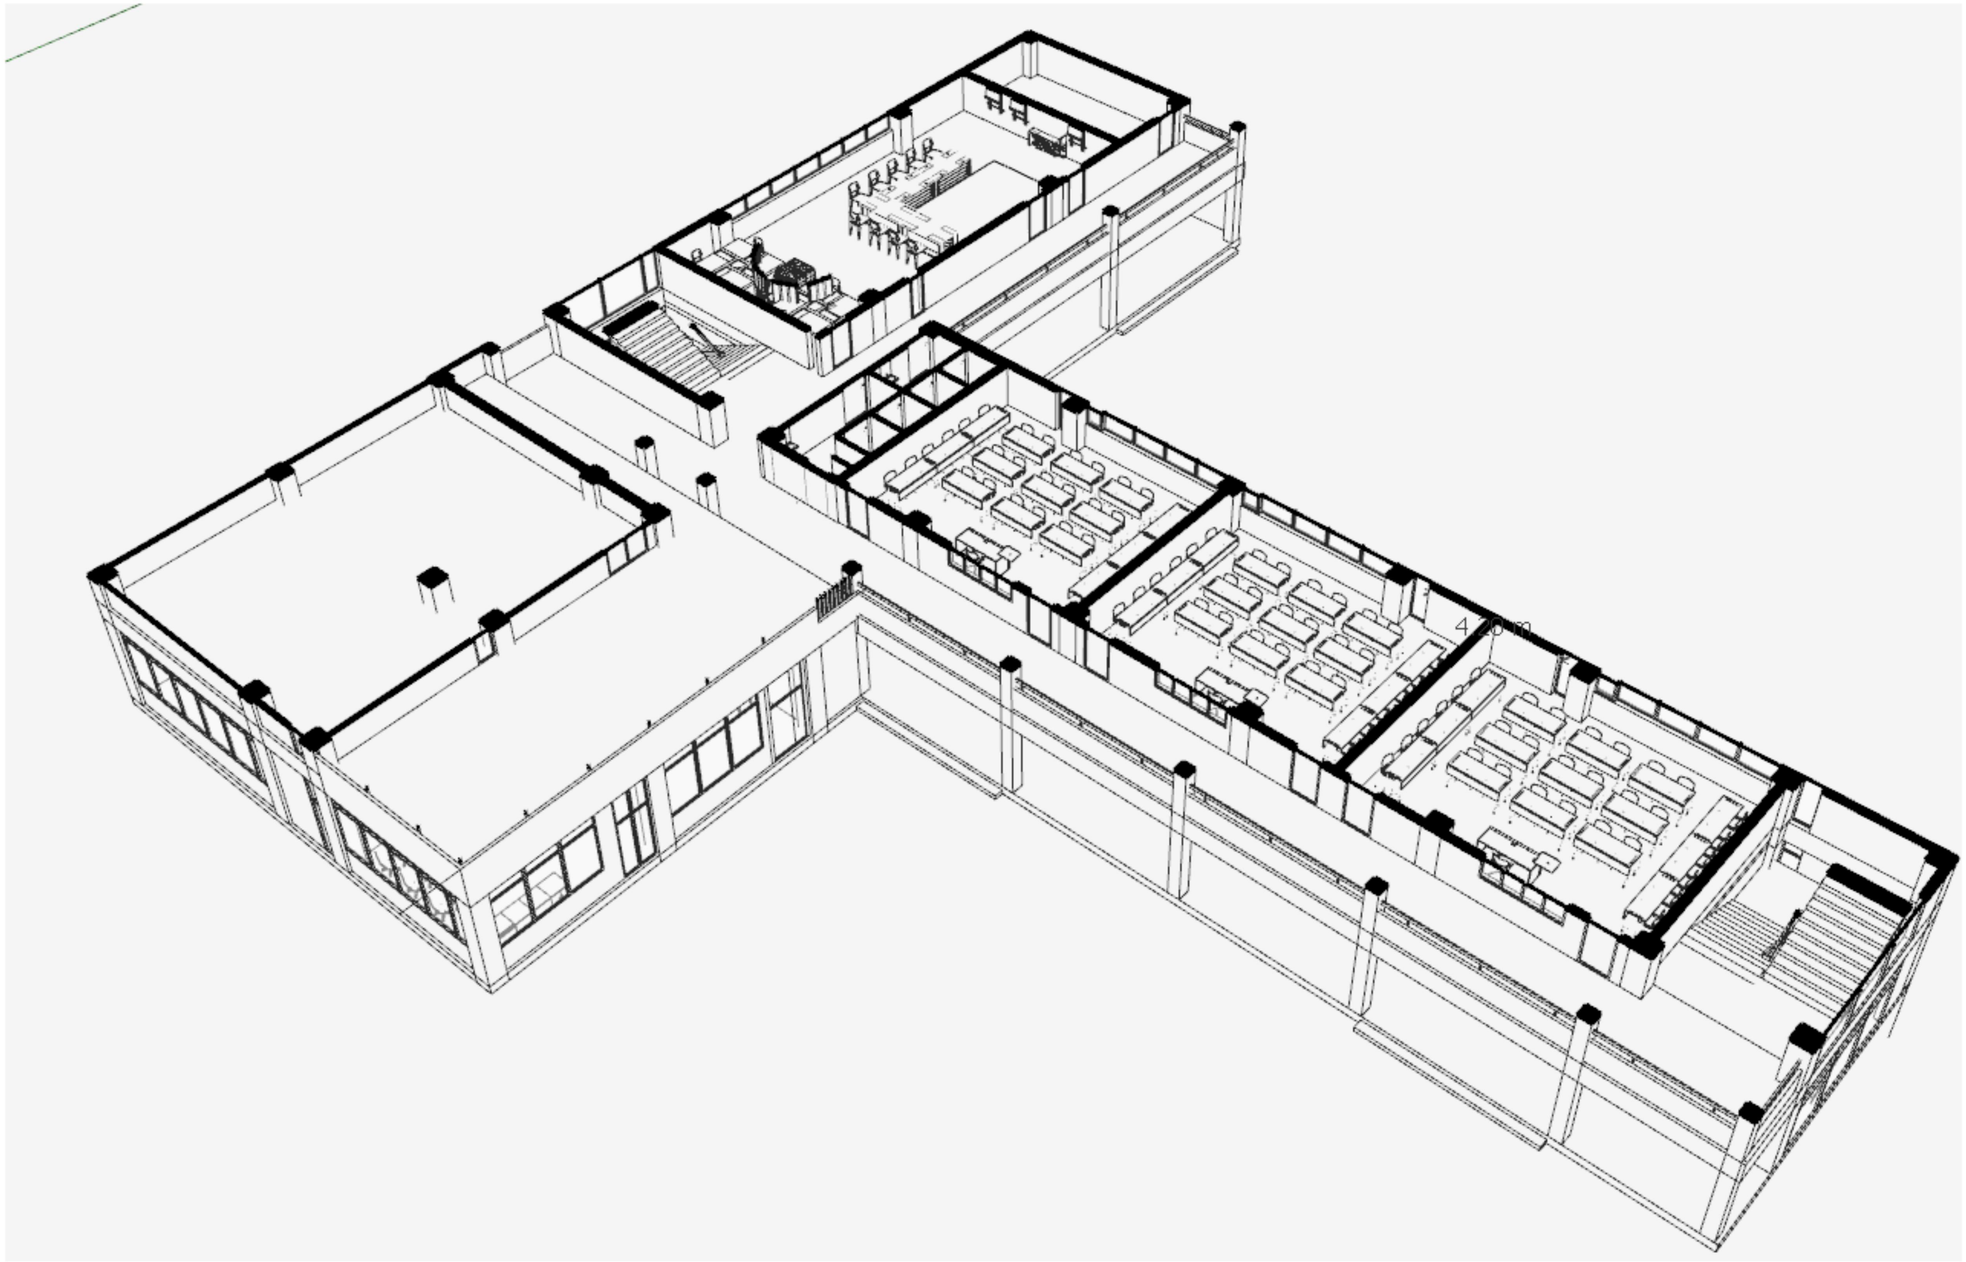

001 **3D 1ST FLOOR**

Scale -1 : 120

IF IN DOUBT, ASK IMMEDIATELY.

OZIL PROJECTS & RESOURCES

PROJECT / CLIENT

Proposed institutional Development Prepared for
Bridge Education & Development Foundation
AT
Nasarawa State, LGA- Awe,
Jangaru Village

DRAWING TITLE.

3D 1ST FLOOR

date	no.	revisions	name.

ISSUED

CONSTRUCTION	
INFORMATION ONLY	

NOTES

1. NO DIMENSION TO BE SCALED FROM THIS DRAWING, USE FIGURED DIMENSIONS ONLY.
2. ALL DIMENSIONS AND LEVELS ARE TO BE VERIFIED ON SITEPRIOR TO COMMENCEMENT OF SETTING OUT , WORKSHOP DRAWING OR CONSTRUCTION
3. ARCHITECT IS TO BE NOTIFIED OF ANY DISCREPANCES BETWEEN THIS DRAWING AND OTHER INCLUDING THOSE ISSUED BY CONSULTANTS AND NOMINATED SUB-CONTRACTORS BEFORE COMMENCEMENT OF WORK.
4. THIS DRAWING MUST BE READ INCOJUCTION WITH ALL OTHER RELATED DRAWINGS AND DOCUMENTATIONS.
5. DRAWING COPYRIGHT AND RIGHT OF REPRODUCTION OF THIS DRAWING OR ANY PORTION THEREOF IS RESERVED BY UNKAN VISUALS .
6. ARCHITECT IS NOT LIABLE TO ANY FAULT ON BUILDING NOT SUPERVISED BY HIM.

DESIGNED **OZIL PROJECT**

DRAWN

DRAWING NUMBER

SCALE 1 : 120

DATE Issue Date

A103

APPROVED BY

1/9/2021 11:46:25 AM

APPROVAL

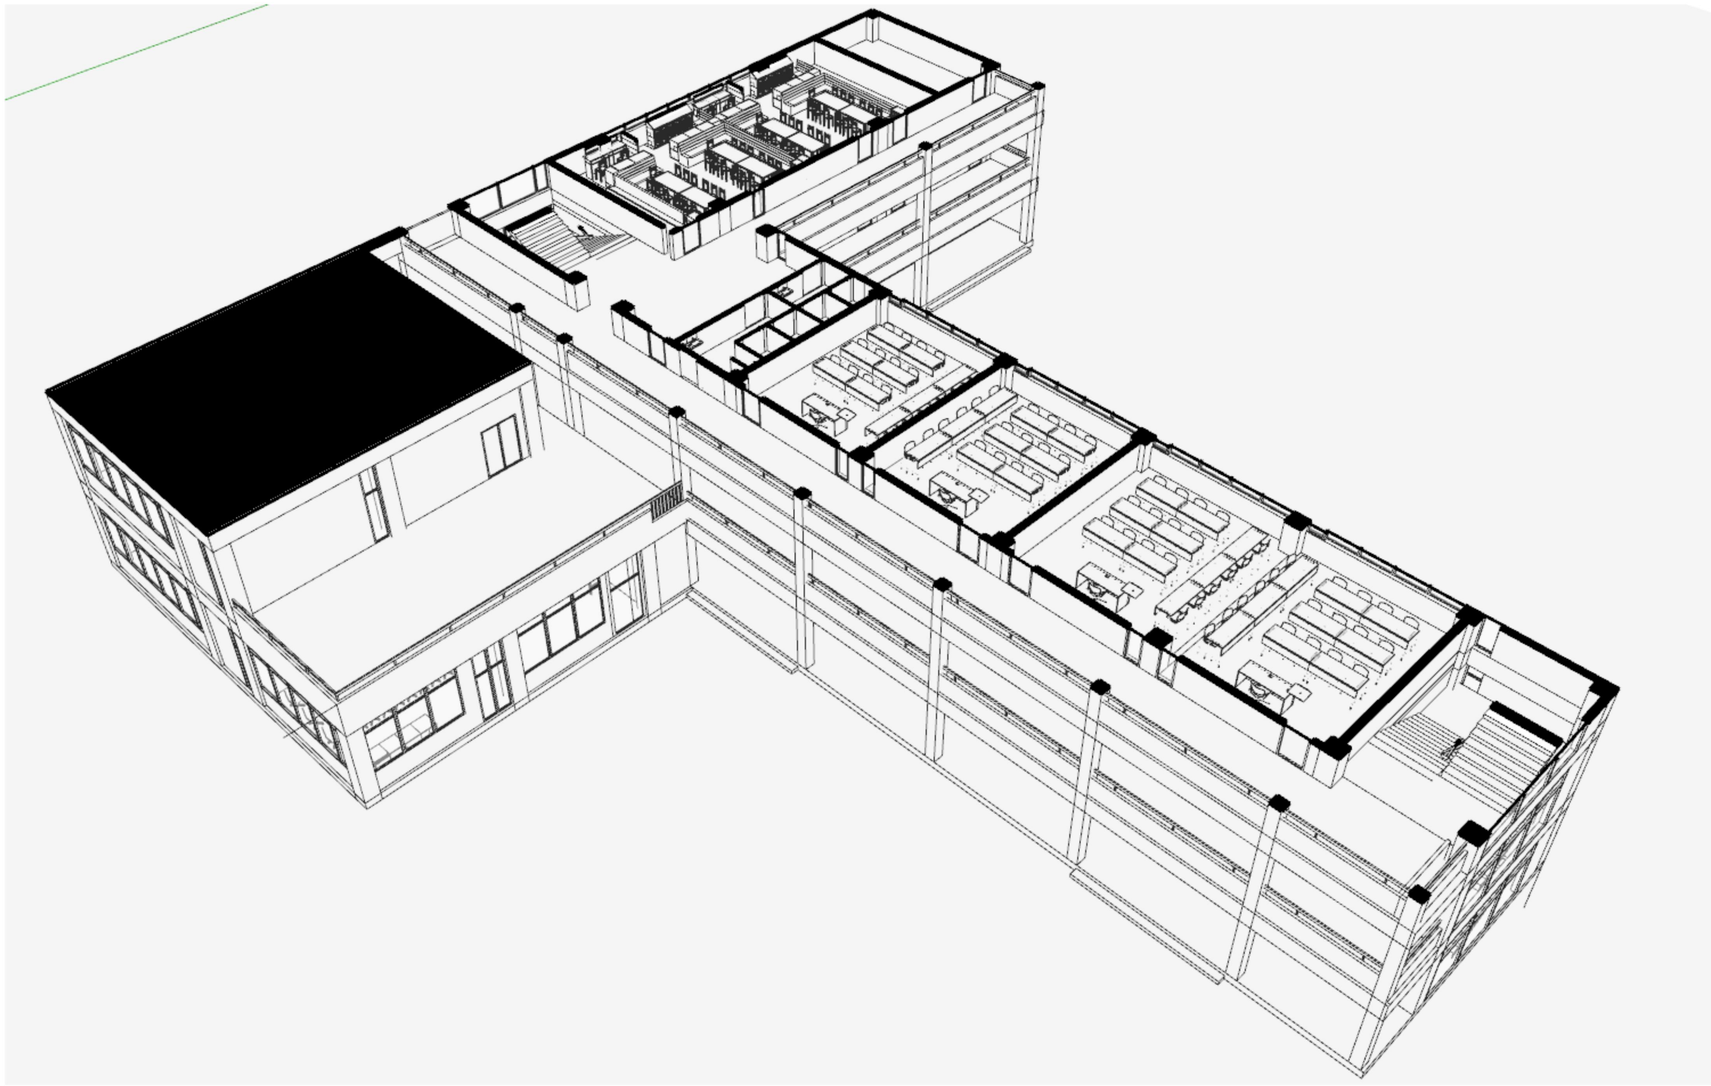

001 **3D 2nd FLOOR**

Scale -1 : 120

IF IN DOUBT, ASK IMMEDIATELY.

OZIL PROJECTS & RESOURCES

PROJECT / CLIENT

Proposed institutional Development Prepared for Bridge Education & Development Foundation AT Nasarawa State, LGA- Awe, Jangaru Village

DRAWING TITLE.

3D 2nd FLOOR

date	no.	revisions	name.

ISSUED

CONSTRUCTION	
INFORMATION ONLY	

NOTES

1. NO DIMENSION TO BE SCALED FROM THIS DRAWING, USE FIGURED DIMENSIONS ONLY.
2. ALL DIMENSIONS AND LEVELS ARE TO BE VERIFIED ON SITEPRIOR TO COMMENCEMENT OF SETTING OUT , WORKSHOP DRAWING OR CONSTRUCTION
3. ARCHITECT IS TO BE NOTIFIED OF ANY DISCREPANCES BETWEEN THIS DRAWING AND OTHER INCLUDING THOSE ISSUED BY CONSULTANTS AND NOMINATED SUB-CONTRACTORS BEFORE COMMENCEMENT OF WORK.
4. THIS DRAWING MUST BE READ INCOJUCTION WITH ALL OTHER RELATED DRAWINGS AND DOCUMENTATIONS.
5. DRAWING COPYRIGHT AND RIGHT OF REPRODUCTION OF THIS DRAWING OR ANY PORTION THEREOF IS RESERVED BY UNKAN VISUALS .
6. ARCHITECT IS NOT LIABLE TO ANY FAULT ON BUILDING NOT SUPERVISED BY HIM.

DESIGNED **OZIL PROJECT**

DRAWN

DRAWING NUMBER

SCALE 1 : 120

DATE Issue Date

A103

APPROVED BY

1/8/2021 11:45:25 AM

APPROVAL

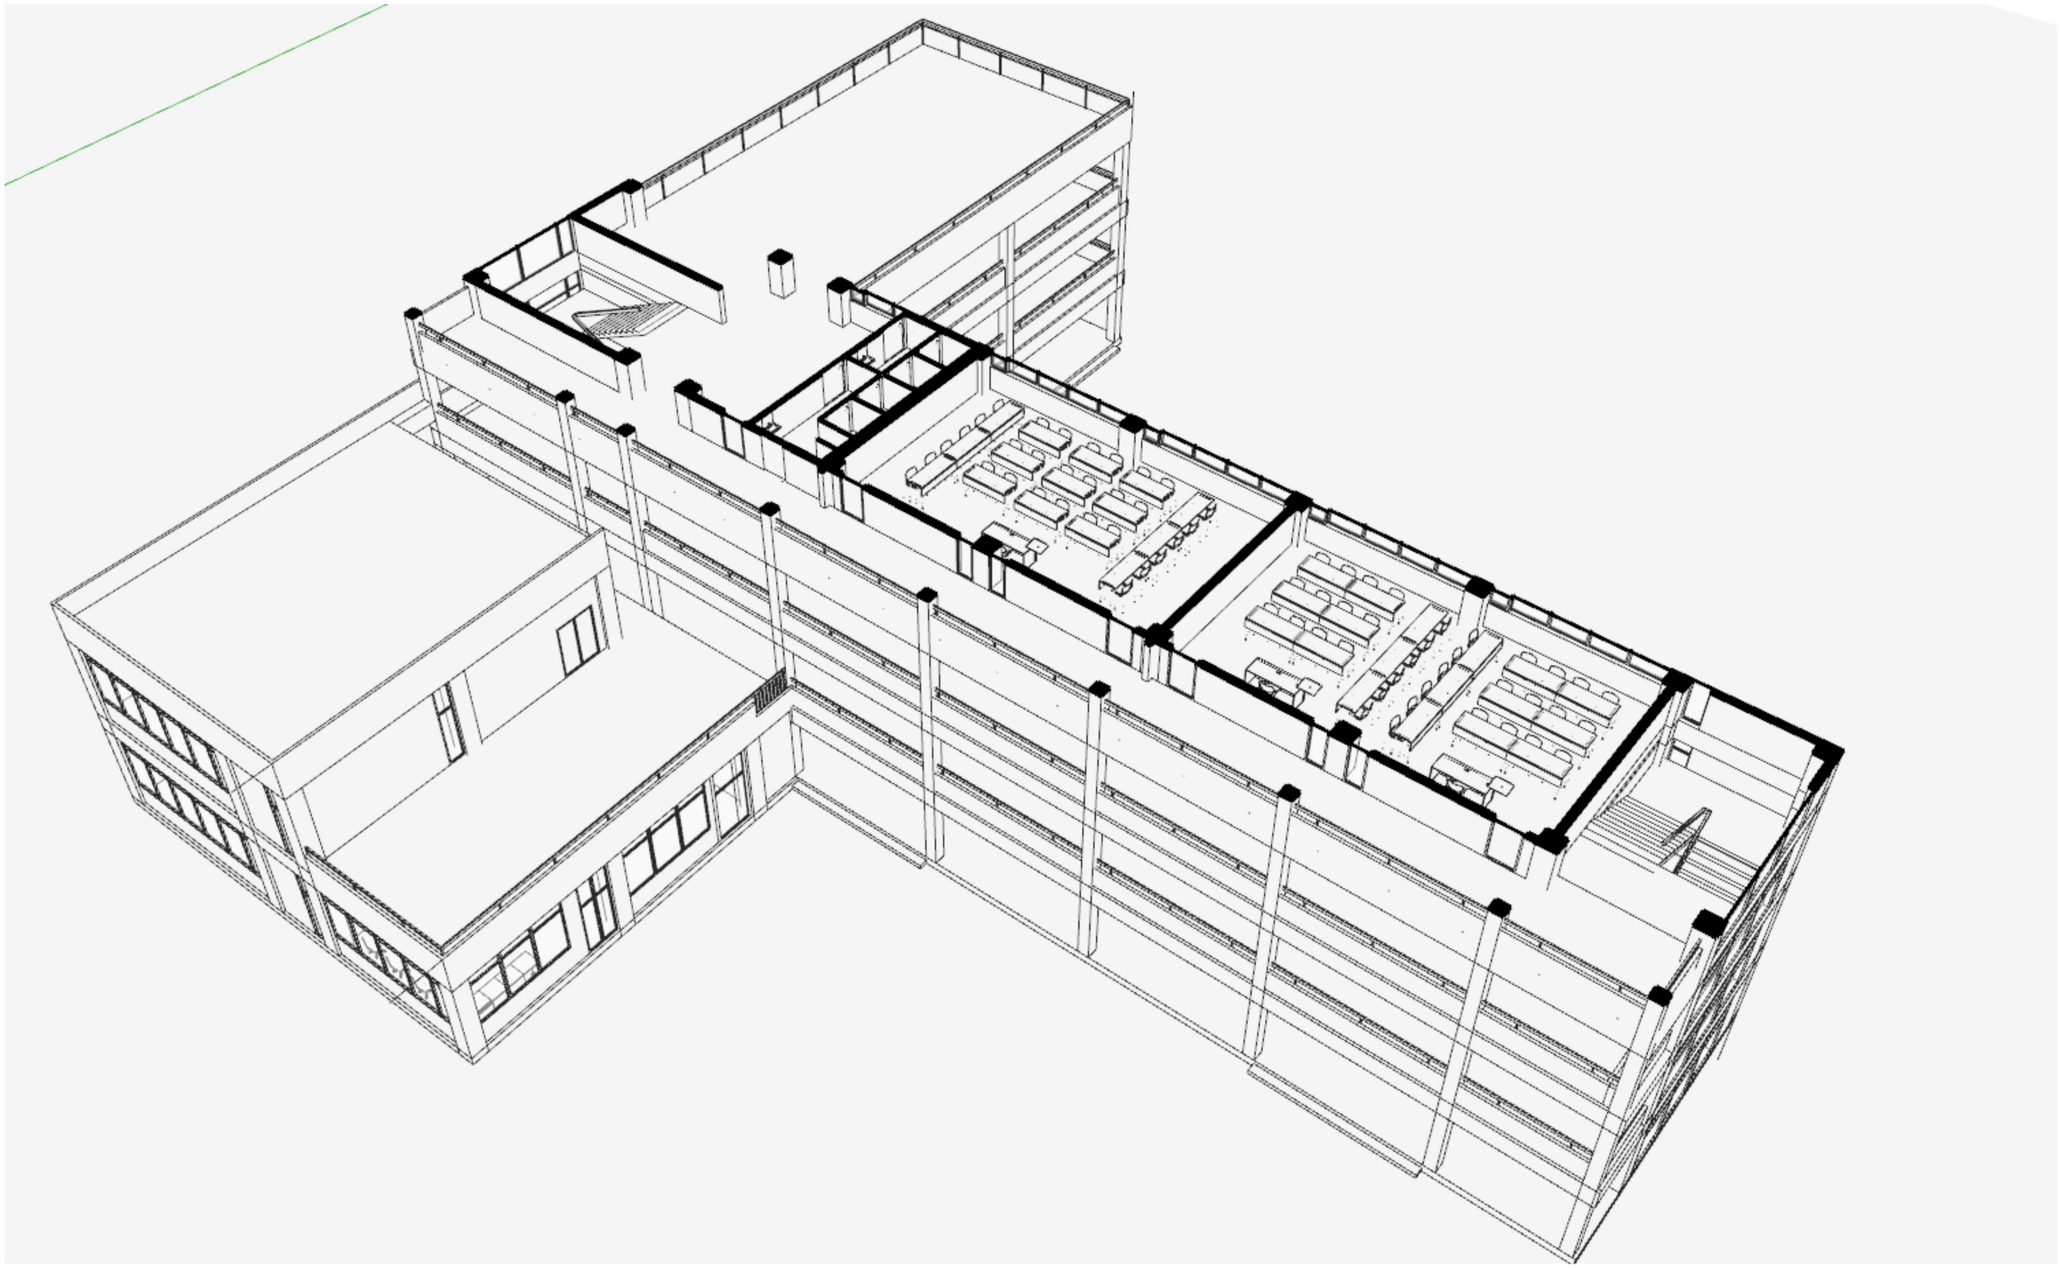

001 **3D 3RD FLOOR**

Scale -1 : 120

IF IN DOUBT, ASK IMMEDIATELY.

OZIL PROJECTS & RESOURCES

PROJECT / CLIENT

Proposed institutional Development Prepared for Bridge Education & Development Foundation AT Nasarawa State, LGA- Awe, Jangaru Village

DRAWING TITLE.

3D 3RD FLOOR

date	no.	revisions	name.

ISSUED

CONSTRUCTION	
INFORMATION ONLY	

NOTES

1. NO DIMENSION TO BE SCALED FROM THIS DRAWING, USE FIGURED DIMENSIONS ONLY.
2. ALL DIMENSIONS AND LEVELS ARE TO BE VERIFIED ON SITEPRIOR TO COMMENCEMENT OF SETTING OUT , WORKSHOP DRAWING OR CONSTRUCTION.
3. ARCHITECT IS TO BE NOTIFIED OF ANY DISCREPANCES BETWEEN THIS DRAWING AND OTHER INCLUDING THOSE ISSUED BY CONSULTANTS AND NOMINATED SUB-CONTRACTORS BEFORE COMMENCEMENT OF WORK.
4. THIS DRAWING MUST BE READ INCOJUCTION WITH ALL OTHER RELATED DRAWINGS AND DOCUMENTATIONS.
5. DRAWING COPYRIGHT AND RIGHT OF REPRODUCTION OF THIS DRAWING OR ANY PORTION THEREOF IS RESERVED BY UNKAN VISUALS.
6. ARCHITECT IS NOT LIABLE TO ANY FAULT ON BUILDING NOT SUPERVISED BY HIM.

DESIGNED **OZIL PROJECT**

DRAWN

DRAWING NUMBER

SCALE 1 : 120

DATE Issue Date

A103

APPROVED BY

1/9/2021 11:46:25 AM

APPROVAL

DOOR TYPE — STORE DOOR (D1)

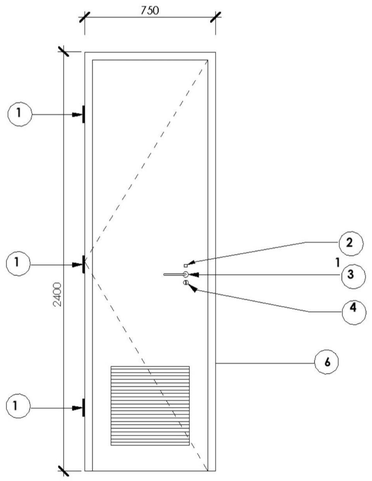

NOTE

* ALL DIMENSIONS TO BE CHECKED ON SITE
* CLEAR OPENINGS TO BE MEASURED
* DOOR ELEVATION TAKEN FROM OUTSIDE THE ROOM

FURNITURE (IRONMONGRY)

1. HEAVY DUTY STAINLESS STEEL HINGES
2. MULTI LOCK (CONCEALED SYSTEM) UP/DOWN AND SIDE BOLTS
3. DOOR HANDLE
4. DOOR CYLINDER MORTICE LOCK WITH CYLINDER ESCUTCHEON
5. NATURAL MILL FINISH ALUMINIUM KICKING PLATE (150MM HIGH) CONCEALED FIXING
6. FLOOR MOUNTED FLOOR STOP
7. CLEAR GLASS

DOOR DESCRIPTION	750 x 2400 x 45MM INWARD SWING, POLISHED TIMBER SOLID CORE DOOR	
FRAME	REBATED POLISHED HARDWOOD (TO FULL WIDTH OF DOOR REVEAL) FINISHED WITH 75MMX20MM POLISHED MOULDED ARCHITRAVE	
SUB-FRAME	WELL SEASONED HARD WOOD FRAMES FIXED TO SIDES OF OPENING WITH METAL STRAPS	
GLASS	NON	
LOCATION	STORES.	
QUANTITY	**1st Floor**	1 NOS
TOTAL QUANTITY		1 NOS

DOOR TYPE — TOILET DOOR (D2)

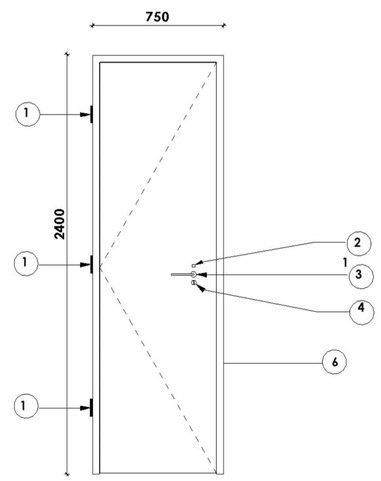

NOTE

* ALL DIMENSIONS TO BE CHECKED ON SITE
* CLEAR OPENINGS TO BE MEASURED
* DOOR ELEVATION TAKEN FROM OUTSIDE THE ROOM

FURNITURE (IRONMONGRY)

1. HEAVY DUTY STAINLESS STEEL HINGES
2. MULTI LOCK (CONCEALED SYSTEM) UP/DOWN AND SIDE BOLTS
3. DOOR HANDLE
4. DOOR CYLINDER MORTICE LOCK WITH CYLINDER ESCUTCHEON
5. NATURAL MILL FINISH ALUMINIUM KICKING PLATE (150MM HIGH) CONCEALED FIXING
6. FLOOR MOUNTED FLOOR STOP
7. CLEAR GLASS

DOOR DESCRIPTION	750 x 2400 x 45MM INWARD SWING, POLISHED TIMBER SOLID CORE DOOR	
FRAME	REBATED POLISHED HARDWOOD (TO FULL WIDTH OF DOOR REVEAL) FINISHED WITH 75MMX20MM POLISHED MOULDED ARCHITRAVE	
SUB-FRAME	WELL SEASONED HARD WOOD FRAMES FIXED TO SIDES OF OPENING WITH METAL STRAPS	
GLASS	NON	
LOCATION	TOILETS	
QUANTITY	**Ground Floor, 1st floor, 2nd Floor, 3rd floor**	**17** NOS
		NOS
TOTAL QUANTITY		**17** NOS

001 **DOORS**
Scale -1 : 120

IF IN DOUBT, ASK IMMEDIATELY.

OZIL PROJECTS & RESOURCES

PROJECT / CLIENT
Proposed institutional Development Prepared for Bridge Education & Development Foundation AT Nasarawa State, LGA- Awe, Jangaru Village

DRAWING TITLE.
DOORS

date	no.	revisions	name.

ISSUED

CONSTRUCTION	
INFORMATION ONLY	

NOTES

1. NO DIMENSION TO BE SCALED FROM THIS DRAWING, USE FIGURED DIMENSIONS ONLY.
2. ALL DIMENSIONS AND LEVELS ARE TO BE VERIFIED ON SITEPRIOR TO COMMENCEMENT OF SETTING OUT , WORKSHOP DRAWING OR CONSTRUCTION
3. ARCHITECT IS TO BE NOTIFIED OF ANY DISCREPANCES BETWEEN THIS DRAWING AND OTHER INCLUDING THOSE ISSUED BY CONSULTANTS AND NOMINATED SUB-CONTRACTORS BEFORE COMMENCEMENT OF WORK.
4. THIS DRAWING MUST BE READ INCOJUCTION WITH ALL OTHER RELATED DRAWINGS AND DOCUMENTATIONS.
5. DRAWING COPYRIGHT AND RIGHT OF REPRODUCTION OF THIS DRAWING OR ANY PORTION THEREOF IS RESERVED BY UNKAN VISUALS .
6. ARCHITECT IS NOT LIABLE TO ANY FAULT ON BUILDING NOT SUPERVISED BY HIM.

DESIGNED **OZIL PROJECT**
DRAWN
DRAWING NUMBER

SCALE 1 : 120
DATE Issue Date
A103
APPROVED BY

1/6/2021 11:46:25 AM

APPROVAL

DOOR TYPE — DOOR (D3)

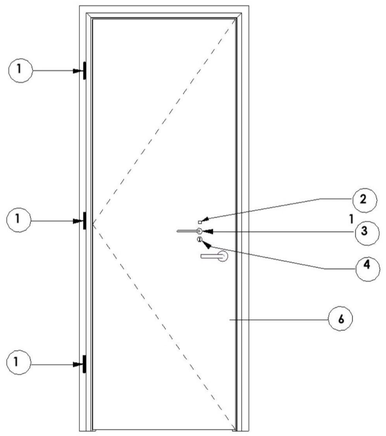

NOTE

* ALL DIMENSIONS TO BE CHECKED ON SITE
* CLEAR OPENINGS TO BE MEASURED
* DOOR ELEVATION TAKEN FROM OUTSIDE THE ROOM

FURNITURE (IRONMONGRY)

1. HEAVY DUTY STAINLESS STEEL HINGES
2. MULTI LOCK (CONCEALED SYSTEM) UP/DOWN AND SIDE BOLTS
3. DOOR HANDLE
4. DOOR CYLINDER MORTICE LOCK WITH CYLINDER ESCUTCHEON
5. NATURAL MILL FINISH ALUMINIUM KICKING PLATE (150MM HIGH) CONCEALED FIXING
6. FLOOR MOUNTED FLOOR STOP
7. CLEAR GLASS

DOOR DESCRIPTION	750 x 2400 x 45MM INWARD SWING, POLISHED TIMBER SOLID CORE DOOR	
FRAME	REBATED POLISHED HARDWOOD (TO FULL WIDTH OF DOOR REVEAL) FINISHED WITH 75MMX20MM POLISHED MOULDED ARCHITRAVE	
SUB-FRAME	WELL SEASONED HARD WOOD FRAMES FIXED TO SIDES OF OPENING WITH METAL STRAPS	
GLASS	NON	
LOCATION	BEDROOMS.	
QUANTITY	Ground floor, 1st floor, 2nd floor, 3rd floor	48 NOS
		NOS
TOTAL QUANTITY		48 NOS

DOOR _ _ _ .
Scale -1 : 35

001 **DOORS**
Scale -1 : 120

IF IN DOUBT, ASK IMMEDIATELY.

OZIL PROJECTS & RESOURCES

PROJECT / CLIENT
Proposed institutional Development Prepared for Bridge Education & Development Foundation AT Nasarawa State, LGA- Awe, Jangaru Village

DRAWING TITLE.
DOORS

date	no.	revisions	name.

ISSUED

CONSTRUCTION	X
INFORMATION ONLY	

NOTES

1. NO DIMENSION TO BE SCALED FROM THIS DRAWING, USE FIGURED DIMENSIONS ONLY.
2. ALL DIMENSIONS AND LEVELS ARE TO BE VERIFIED ON SITEPRIOR TO COMMENCEMENT OF SETTING OUT , WORKSHOP DRAWING OR CONSTRUCTION.
3. ARCHITECT IS TO BE NOTIFIED OF ANY DISCREPANCES BETWEEN THIS DRAWING AND OTHER INCLUDING THOSE ISSUED BY CONSULTANTS AND NOMINATED SUB-CONTRACTORS BEFORE COMMENCEMENT OF WORK.
4. THIS DRAWING MUST BE READ INCOJUCTION WITH ALL OTHER RELATED DRAWINGS AND DOCUMENTATIONS.
5. DRAWING COPYRIGHT AND RIGHT OF REPRODUCTION OF THIS DRAWING OR ANY PORTION THEREOF IS RESERVED BY UNKAN VISUALS .
6. ARCHITECT IS NOT LIABLE TO ANY FAULT ON BUILDING NOT SUPERVISED BY HIM.

DESIGNED **OZIL PROJECT**
DRAWN
DRAWING NUMBER

SCALE 1 : 120
DATE Issue Date
A103
APPROVED BY

19/2021 11:46:25 AM

APPROVAL

WINDOW TYPE	ALUMINIUM WINDOW (W1)

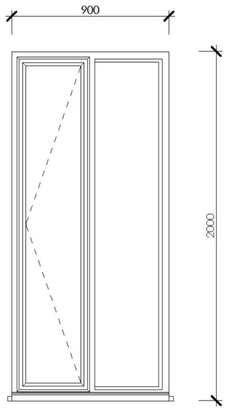

WINDOW DESCRIPTION	CASEMENT EPOXY COATED ALUMINIUM WINDOW WITH FLYSCREEN AND COMPLETE ACCESSORIES OF MATCHING COLOUR	
WINDOW FINISH	----	
FRAME DESCRIPTION	EPOXY COATED ANODISED ALUMINIUM IN NIGALEX PROFILE	
SUB-FRAME	40x10MM HOLLOW SECTION MLS IN NIGALEX PROFILE	
GLASS	5MM BRONZE TINTED GLASS	
LOCATION	ANTE-ROOM, MAIN LOUNGE , DINING , KITCHEN & GUEST BEDROOM, MASTER'S BEDROOM, CLOAK ROOM BEDROOM 1, BEDROOM 2	
QUANTITY	67	NOS
		NOS
TOTAL QUANTITY	67	NOS

WINDOW 1&2
Scale -1 : 35

WINDOW TYPE	ALUMINIUM WINDOW (W1)

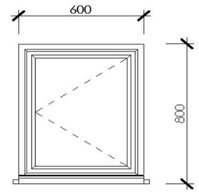

WINDOW DESCRIPTION	CASEMENT EPOXY COATED ALUMINIUM WINDOW WITH FLYSCREEN AND COMPLETE ACCESSORIES OF MATCHING COLOUR	
WINDOW FINISH	----	
FRAME DESCRIPTION	EPOXY COATED ANODISED ALUMINIUM IN NIGALEX PROFILE	
SUB-FRAME	40x10MM HOLLOW SECTION MLS IN NIGALEX PROFILE	
GLASS	5MM BRONZE TINTED GLASS	
LOCATION	MASTER TOILET, TOILETS/SHOWER.	
QUANTITY		12 NOS
TOTAL QUANTITY		12 NOS

001 **THIRD FLOOR PLAN**
WINDOWS
Scale -1 : 120

IF IN DOUBT, ASK IMMEDIATELY.

OZIL PROJECTS & RESOURCES

PROJECT / CLIENT
Proposed institutional Development Prepared for Bridge Education & Development Foundation AT Nasarawa State, LGA- Awe, Jangaru Village

DRAWING TITLE.
WINDOWS
THIRD FLOOR PLAN

date	no.	revisions	name.

ISSUED

CONSTRUCTION	
INFORMATION ONLY	

NOTES

1. NO DIMENSION TO BE SCALED FROM THIS DRAWING, USE FIGURED DIMENSIONS ONLY.
2. ALL DIMENSIONS AND LEVELS ARE TO BE VERIFIED ON SITEPRIOR TO COMMENCEMENT OF SETTING OUT , WORKSHOP DRAWING OR CONSTRUCTION.
3. ARCHITECT IS TO BE NOTIFIED OF ANY DISCREPANCES BETWEEN THIS DRAWING AND OTHER INCLUDING THOSE ISSUED BY CONSULTANTS AND NOMINATED SUB-CONTRACTORS BEFORE COMMENCEMENT OF WORK.
4. THIS DRAWING MUST BE READ INCOJUCTION WITH ALL OTHER RELATED DRAWINGS AND DOCUMENTATIONS.
5. DRAWING COPYRIGHT AND RIGHT OF REPRODUCTION OF THIS DRAWING OR ANY PORTION THEREOF IS RESERVED BY UNKAN VISUALS.
6. ARCHITECT IS NOT LIABLE TO ANY FAULT ON BUILDING NOT SUPERVISED BY HIM.

DESIGNED **OZIL PROJECT**
DRAWN
DRAWING NUMBER

SCALE 1 : 120
DATE Issue Date
A103
APPROVED BY

1/8/2021 11:46:25 AM

APPROVAL

WINDOW TYPE	ALUMINIUM WINDOW (W1)

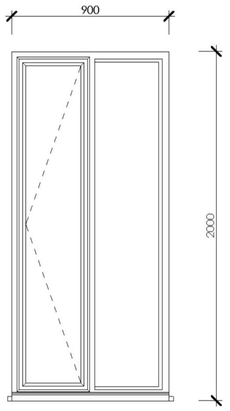

WINDOW DESCRIPTION	CASEMENT EPOXY COATED ALUMINIUM WINDOW WITH FLYSCREEN AND COMPLETE ACCESSORIES OF MATCHING COLOUR	
WINDOW FINISH	----	
FRAME DESCRIPTION	EPOXY COATED ANODISED ALUMINIUM IN NIGALEX PROFILE	
SUB-FRAME	40x10MM HOLLOW SECTION MLS IN NIGALEX PROFILE	
GLASS	5MM BRONZE TINTED GLASS	
LOCATION	ANTE-ROOM, MAIN LOUNGE , DINING , KITCHEN & GUEST BEDROOM, MASTER'S BEDROOM, CLOAK ROOM BEDROOM 1, BEDROOM 2	
QUANTITY	67	NOS
		NOS
TOTAL QUANTITY	67	NOS

WINDOW 1&2
Scale -1 : 35

WINDOW TYPE	ALUMINIUM WINDOW (W1)

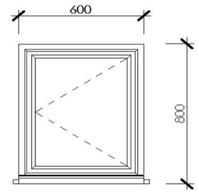

WINDOW DESCRIPTION	CASEMENT EPOXY COATED ALUMINIUM WINDOW WITH FLYSCREEN AND COMPLETE ACCESSORIES OF MATCHING COLOUR	
WINDOW FINISH	----	
FRAME DESCRIPTION	EPOXY COATED ANODISED ALUMINIUM IN NIGALEX PROFILE	
SUB-FRAME	40x10MM HOLLOW SECTION MLS IN NIGALEX PROFILE	
GLASS	5MM BRONZE TINTED GLASS	
LOCATION	MASTER TOILET, TOILETS/SHOWER.	
QUANTITY		12 NOS
TOTAL QUANTITY		12 NOS

001 **WINDOWS**
Scale -1 : 120

IF IN DOUBT, ASK IMMEDIATELY.

OZIL PROJECTS & RESOURCES

PROJECT / CLIENT
Proposed institutional Development Prepared for Bridge Education & Development Foundation AT Nasarawa State, LGA- Awe, Jangaru Village

DRAWING TITLE.
WINDOWS

date	no.	revisions	name.

ISSUED

CONSTRUCTION	
INFORMATION ONLY	

NOTES

1. NO DIMENSION TO BE SCALED FROM THIS DRAWING, USE FIGURED DIMENSIONS ONLY.
2. ALL DIMENSIONS AND LEVELS ARE TO BE VERIFIED ON SITEPRIOR TO COMMENCEMENT OF SETTING OUT , WORKSHOP DRAWING OR CONSTRUCTION.
3. ARCHITECT IS TO BE NOTIFIED OF ANY DISCREPANCES BETWEEN THIS DRAWING AND OTHER INCLUDING THOSE ISSUED BY CONSULTANTS AND NOMINATED SUB-CONTRACTORS BEFORE COMMENCEMENT OF WORK.
4. THIS DRAWING MUST BE READ INCOJUCTION WITH ALL OTHER RELATED DRAWINGS AND DOCUMENTATIONS.
5. DRAWING COPYRIGHT AND RIGHT OF REPRODUCTION OF THIS DRAWING OR ANY PORTION THEREOF IS RESERVED BY UNKAN VISUALS.
6. ARCHITECT IS NOT LIABLE TO ANY FAULT ON BUILDING NOT SUPERVISED BY HIM.

DESIGNED	SCALE	DATE	
OZIL PROJECT	1 : 120	Issue Date	**A103**
DRAWN		APPROVED BY	
DRAWING NUMBER			

1/8/2021 11:46:25 AM

APPROVAL

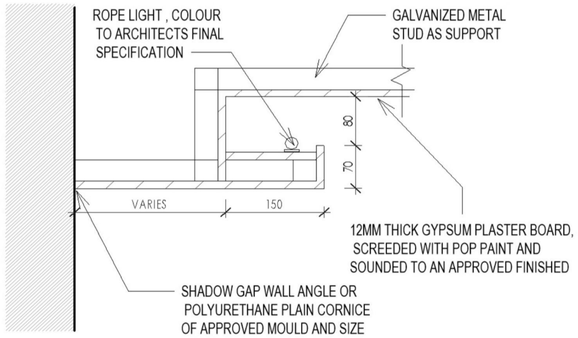

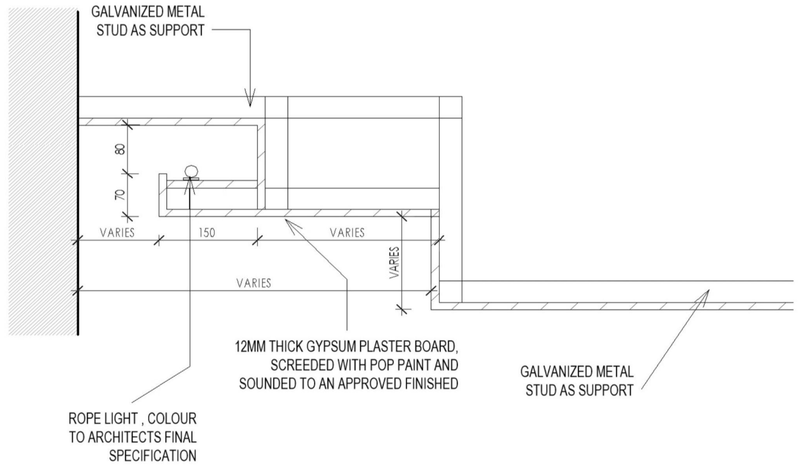

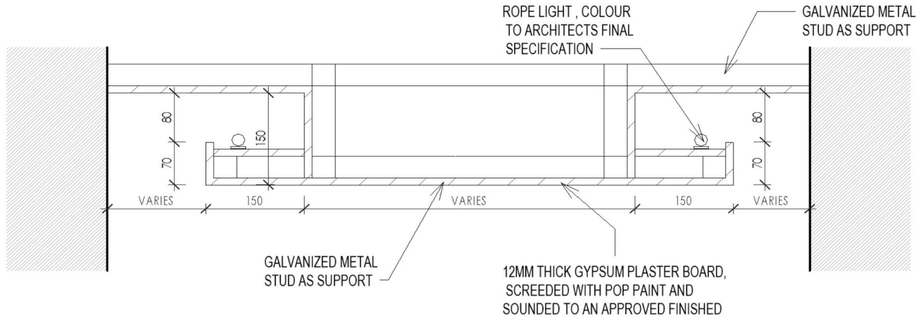

001 **CEILING**
Scale -1 : 120

IF IN DOUBT, ASK IMMEDIATELY.

OZIL PROJECTS & RESOURCES

PROJECT / CLIENT
Proposed institutional Development Prepared for
Bridge Education & Development Foundation
AT
Nasarawa State, LGA- Awe,
Jangaru Village

DRAWING TITLE.
CEILING

date	no.	revisions	name.

ISSUED

CONSTRUCTION	
INFORMATION ONLY	

NOTES

1. NO DIMENSION TO BE SCALED FROM THIS DRAWING, USE FIGURED DIMENSIONS ONLY.
2. ALL DIMENSIONS AND LEVELS ARE TO BE VERIFIED ON SITEPRIOR TO COMMENCEMENT OF SETTING OUT , WORKSHOP DRAWING OR CONSTRUCTION.
3. ARCHITECT IS TO BE NOTIFIED OF ANY DISCREPANCES BETWEEN THIS DRAWING AND OTHER INCLUDING THOSE ISSUED BY CONSULTANTS AND NOMINATED SUB-CONTRACTORS BEFORE COMMENCEMENT OF WORK.
4. THIS DRAWING MUST BE READ INCOJUCTION WITH ALL OTHER RELATED DRAWINGS AND DOCUMENTATIONS.
5. DRAWING COPYRIGHT AND RIGHT OF REPRODUCTION OF THIS DRAWING OR ANY PORTION THEREOF IS RESERVED BY UNKAN VISUALS .
6. ARCHITECT IS NOT LIABLE TO ANY FAULT ON BUILDING NOT SUPERVISED BY HIM.

DESIGNED **OZIL PROJECT**
DRAWN
DRAWING NUMBER

SCALE 1 : 120
DATE Issue Date
A103
APPROVED BY

1/6/2021 11:46:25 AM

APPROVAL

SCHEDU

SEPTIC TANK

SIZE	DIMENSIONS				CAPAB (M3)	NO. OF USERS		EQUIV. EFFICIENCY	DIMENSIONS		
	A	B	C	D		OIL WASTE	SOIL WASTE		LENGTH	WIDTH	DEPTH
1	2000	450	1200	1375	250	10	10	1:1	1200	1200	1500
2	2250	525	1200	1425	320	15	15	1:6	1200	1200	1500
3	2250	600	1200	1425	375	15	20	1:7	1350	1200	1500
4	2500	675	1200	1650	470	18	30	2:1	1350	1350	1500
5	3000	750	1200	1950	625	28	40	2:6	1800	1500	1500

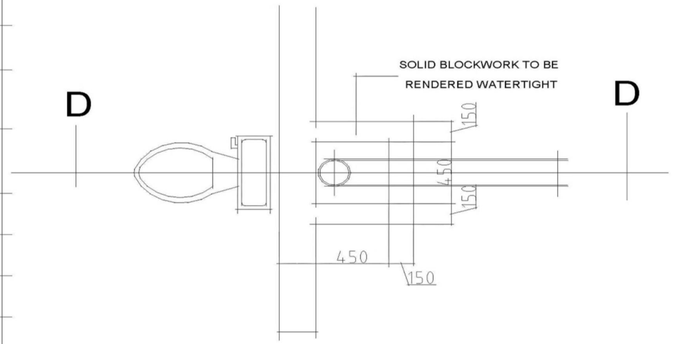

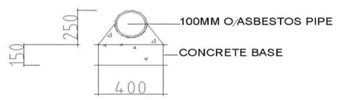

SECTION C-C

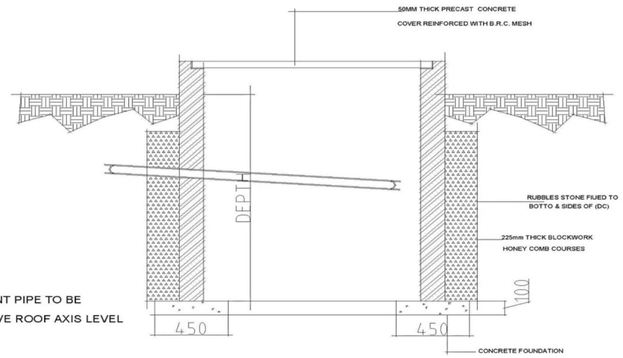

SECTION B-B

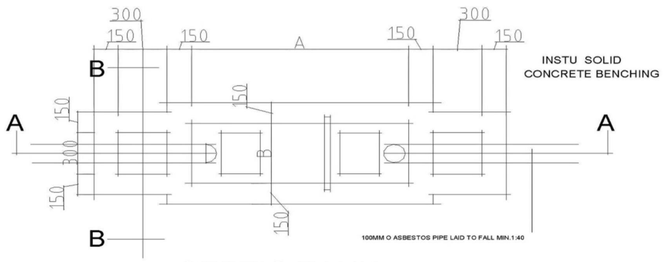

SEPTIC TANK

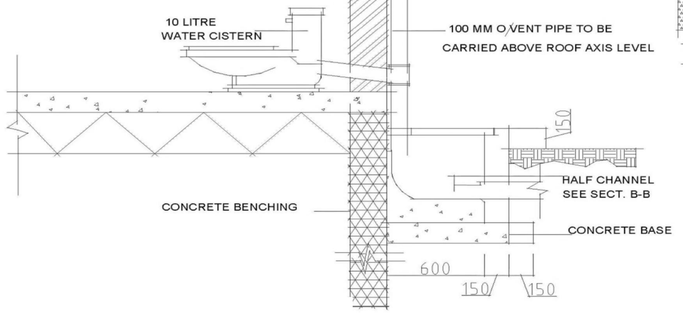

SECTION D-D

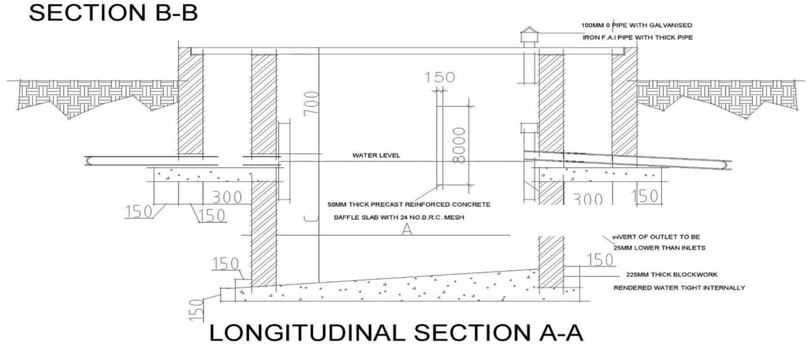

LONGITUDINAL SECTION A-A

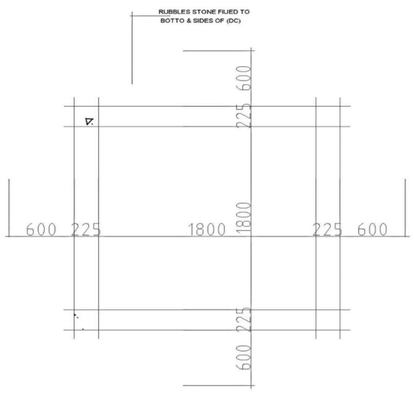

SOACK WAY PIT

PLAN OF WATER CLOSET- INSPECTION CHAMBERS

001 **SEPTIC TANK**
Scale -1 : 120

IF IN DOUBT, ASK IMMEDIATELY.

OZIL PROJECTS & RESOURCES

PROJECT / CLIENT
Proposed institutional Development Prepared for
Bridge Education & Development Foundation
AT
Nasarawa State, LGA- Awe,
Jangaru Village

DRAWING TITLE.
SEPTIC TANK

date	no.	revisions	name.

ISSUED

CONSTRUCTION	
INFORMATION ONLY	

NOTES

1. NO DIMENSION TO BE SCALED FROM THIS DRAWING, USE FIGURED DIMENSIONS ONLY.
2. ALL DIMENSIONS AND LEVELS ARE TO BE VERIFIED ON SITEPRIOR TO COMMENCEMENT OF SETTING OUT , WORKSHOP DRAWING OR CONSTRUCTION.
3. ARCHITECT IS TO BE NOTIFIED OF ANY DISCREPANCES BETWEEN THIS DRAWING AND OTHER INCLUDING THOSE ISSUED BY CONSULTANTS AND NOMINATED SUB-CONTRACTORS BEFORE COMMENCEMENT OF WORK.
4. THIS DRAWING MUST BE READ INCOJUCTION WITH ALL OTHER RELATED DRAWINGS AND DOCUMENTATIONS.
5. DRAWING COPYRIGHT AND RIGHT OF REPRODUCTION OF THIS DRAWING OR ANY PORTION THEREOF IS RESERVED BY UNKAN VISUALS .
6. ARCHITECT IS NOT LIABLE TO ANY FAULT ON BUILDING NOT SUPERVISED BY HIM.

DESIGNED **OZIL PROJECT**
DRAWN
DRAWING NUMBER

SCALE	DATE	
1 : 120	Issue Date	**A103**

APPROVED BY

1/8/2021 11:46:25 AM

APPROVAL

001 **3D**

Scale -1 : 120

IF IN DOUBT, ASK IMMEDIATELY.

OZIL PROJECTS & RESOURCES

PROJECT / CLIENT

Proposed institutional Development Prepared for Bridge Education & Development Foundation AT Nasarawa State, LGA- Awe, Jangaru Village

DRAWING TITLE.

3D (

date	no.	revisions	name.

ISSUED

CONSTRUCTION	X
INFORMATION ONLY	

NOTES

1. NO DIMENSION TO BE SCALED FROM THIS DRAWING, USE FIGURED DIMENSIONS ONLY.
2. ALL DIMENSIONS AND LEVELS ARE TO BE VERIFIED ON SITEPRIOR TO COMMENCEMENT OF SETTING OUT , WORKSHOP DRAWING OR CONSTRUCTION.
3. ARCHITECT IS TO BE NOTIFIED OF ANY DISCREPANCES BETWEEN THIS DRAWING AND OTHER INCLUDING THOSE ISSUED BY CONSULTANTS AND NOMINATED SUB-CONTRACTORS BEFORE COMMENCEMENT OF WORK.
4. THIS DRAWING MUST BE READ INCOJUCTION WITH ALL OTHER RELATED DRAWINGS AND DOCUMENTATIONS.
5. DRAWING COPYRIGHT AND RIGHT OF REPRODUCTION OF THIS DRAWING OR ANY PORTION THEREOF IS RESERVED BY UNKAN VISUALS .
6. ARCHITECT IS NOT LIABLE TO ANY FAULT ON BUILDING NOT SUPERVISED BY HIM.

DESIGNED **OZIL PROJECT**

DRAWN

DRAWING NUMBER

SCALE 1 : 120

DATE Issue Date

A103

APPROVED BY

1/8/2021 11:46:25 AM

APPROVAL

001 **3D**

Scale -1 : 120

IF IN DOUBT, ASK IMMEDIATELY.

OZIL PROJECTS & RESOURCES

PROJECT / CLIENT

Proposed institutional Development Prepared for
Bridge Education & Development Foundation
AT
Nasarawa State, LGA- Awe,
Jangaru Village

DRAWING TITLE.

3D (

date	no.	revisions	name.

ISSUED

CONSTRUCTION	
INFORMATION ONLY	

NOTES

1. NO DIMENSION TO BE SCALED FROM THIS DRAWING, USE FIGURED DIMENSIONS ONLY.
2. ALL DIMENSIONS AND LEVELS ARE TO BE VERIFIED ON SITEPRIOR TO COMMENCEMENT OF SETTING OUT , WORKSHOP DRAWING OR CONSTRUCTION
3. ARCHITECT IS TO BE NOTIFIED OF ANY DISCREPANCES BETWEEN THIS DRAWING AND OTHER INCLUDING THOSE ISSUED BY CONSULTANTS AND NOMINATED SUB-CONTRACTORS BEFORE COMMENCEMENT OF WORK.
4. THIS DRAWING MUST BE READ INCOJUCTION WITH ALL OTHER RELATED DRAWINGS AND DOCUMENTATIONS.
5. DRAWING COPYRIGHT AND RIGHT OF REPRODUCTION OF THIS DRAWING OR ANY PORTION THEREOF IS RESERVED BY UNKAN VISUALS .
6. ARCHITECT IS NOT LIABLE TO ANY FAULT ON BUILDING NOT SUPERVISED BY HIM.

DESIGNED **OZIL PROJECT**

DRAWN

DRAWING NUMBER

SCALE 1 : 120

DATE Issue Date

A103

APPROVED BY

1/8/2021 11:46:25 AM

APPROVAL

001 **3D**

Scale -1 : 120

IF IN DOUBT, ASK IMMEDIATELY.

OZIL PROJECTS & RESOURCES

PROJECT / CLIENT

Proposed institutional Development Prepared for Bridge Education & Development Foundation AT Nasarawa State, LGA- Awe, Jangaru Village

DRAWING TITLE.

3D (

date	no.	revisions	name.

ISSUED

CONSTRUCTION	
INFORMATION ONLY	

NOTES

1. NO DIMENSION TO BE SCALED FROM THIS DRAWING, USE FIGURED DIMENSIONS ONLY.
2. ALL DIMENSIONS AND LEVELS ARE TO BE VERIFIED ON SITEPRIOR TO COMMENCEMENT OF SETTING OUT , WORKSHOP DRAWING OR CONSTRUCTION.
3. ARCHITECT IS TO BE NOTIFIED OF ANY DISCREPANCES BETWEEN THIS DRAWING AND OTHER INCLUDING THOSE ISSUED BY CONSULTANTS AND NOMINATED SUB-CONTRACTORS BEFORE COMMENCEMENT OF WORK.
4. THIS DRAWING MUST BE READ INCOJUCTION WITH ALL OTHER RELATED DRAWINGS AND DOCUMENTATIONS.
5. DRAWING COPYRIGHT AND RIGHT OF REPRODUCTION OF THIS DRAWING OR ANY PORTION THEREOF IS RESERVED BY UNKAN VISUALS .
6. ARCHITECT IS NOT LIABLE TO ANY FAULT ON BUILDING NOT SUPERVISED BY HIM.

DESIGNED **OZIL PROJECT**

DRAWN

DRAWING NUMBER

SCALE 1 : 120

DATE Issue Date

A103

APPROVED BY

1/9/2021 11:46:25 AM